CONTRACT NO. 78060

| F.A.P. RTE. | SECTION | COUNTY | TOTAL SHEETS | SHEET NO. |
|---|---|---|---|---|
| 312 | 101-2(RS-1,N-1) | ALEXANDER | 189 | 156 |
| STA. 41+765.00 | | TO STA. 41+780.00 | | |
| FED. ROAD DIST. NO. | | ILLINOIS | FED. AID PROJECT | |

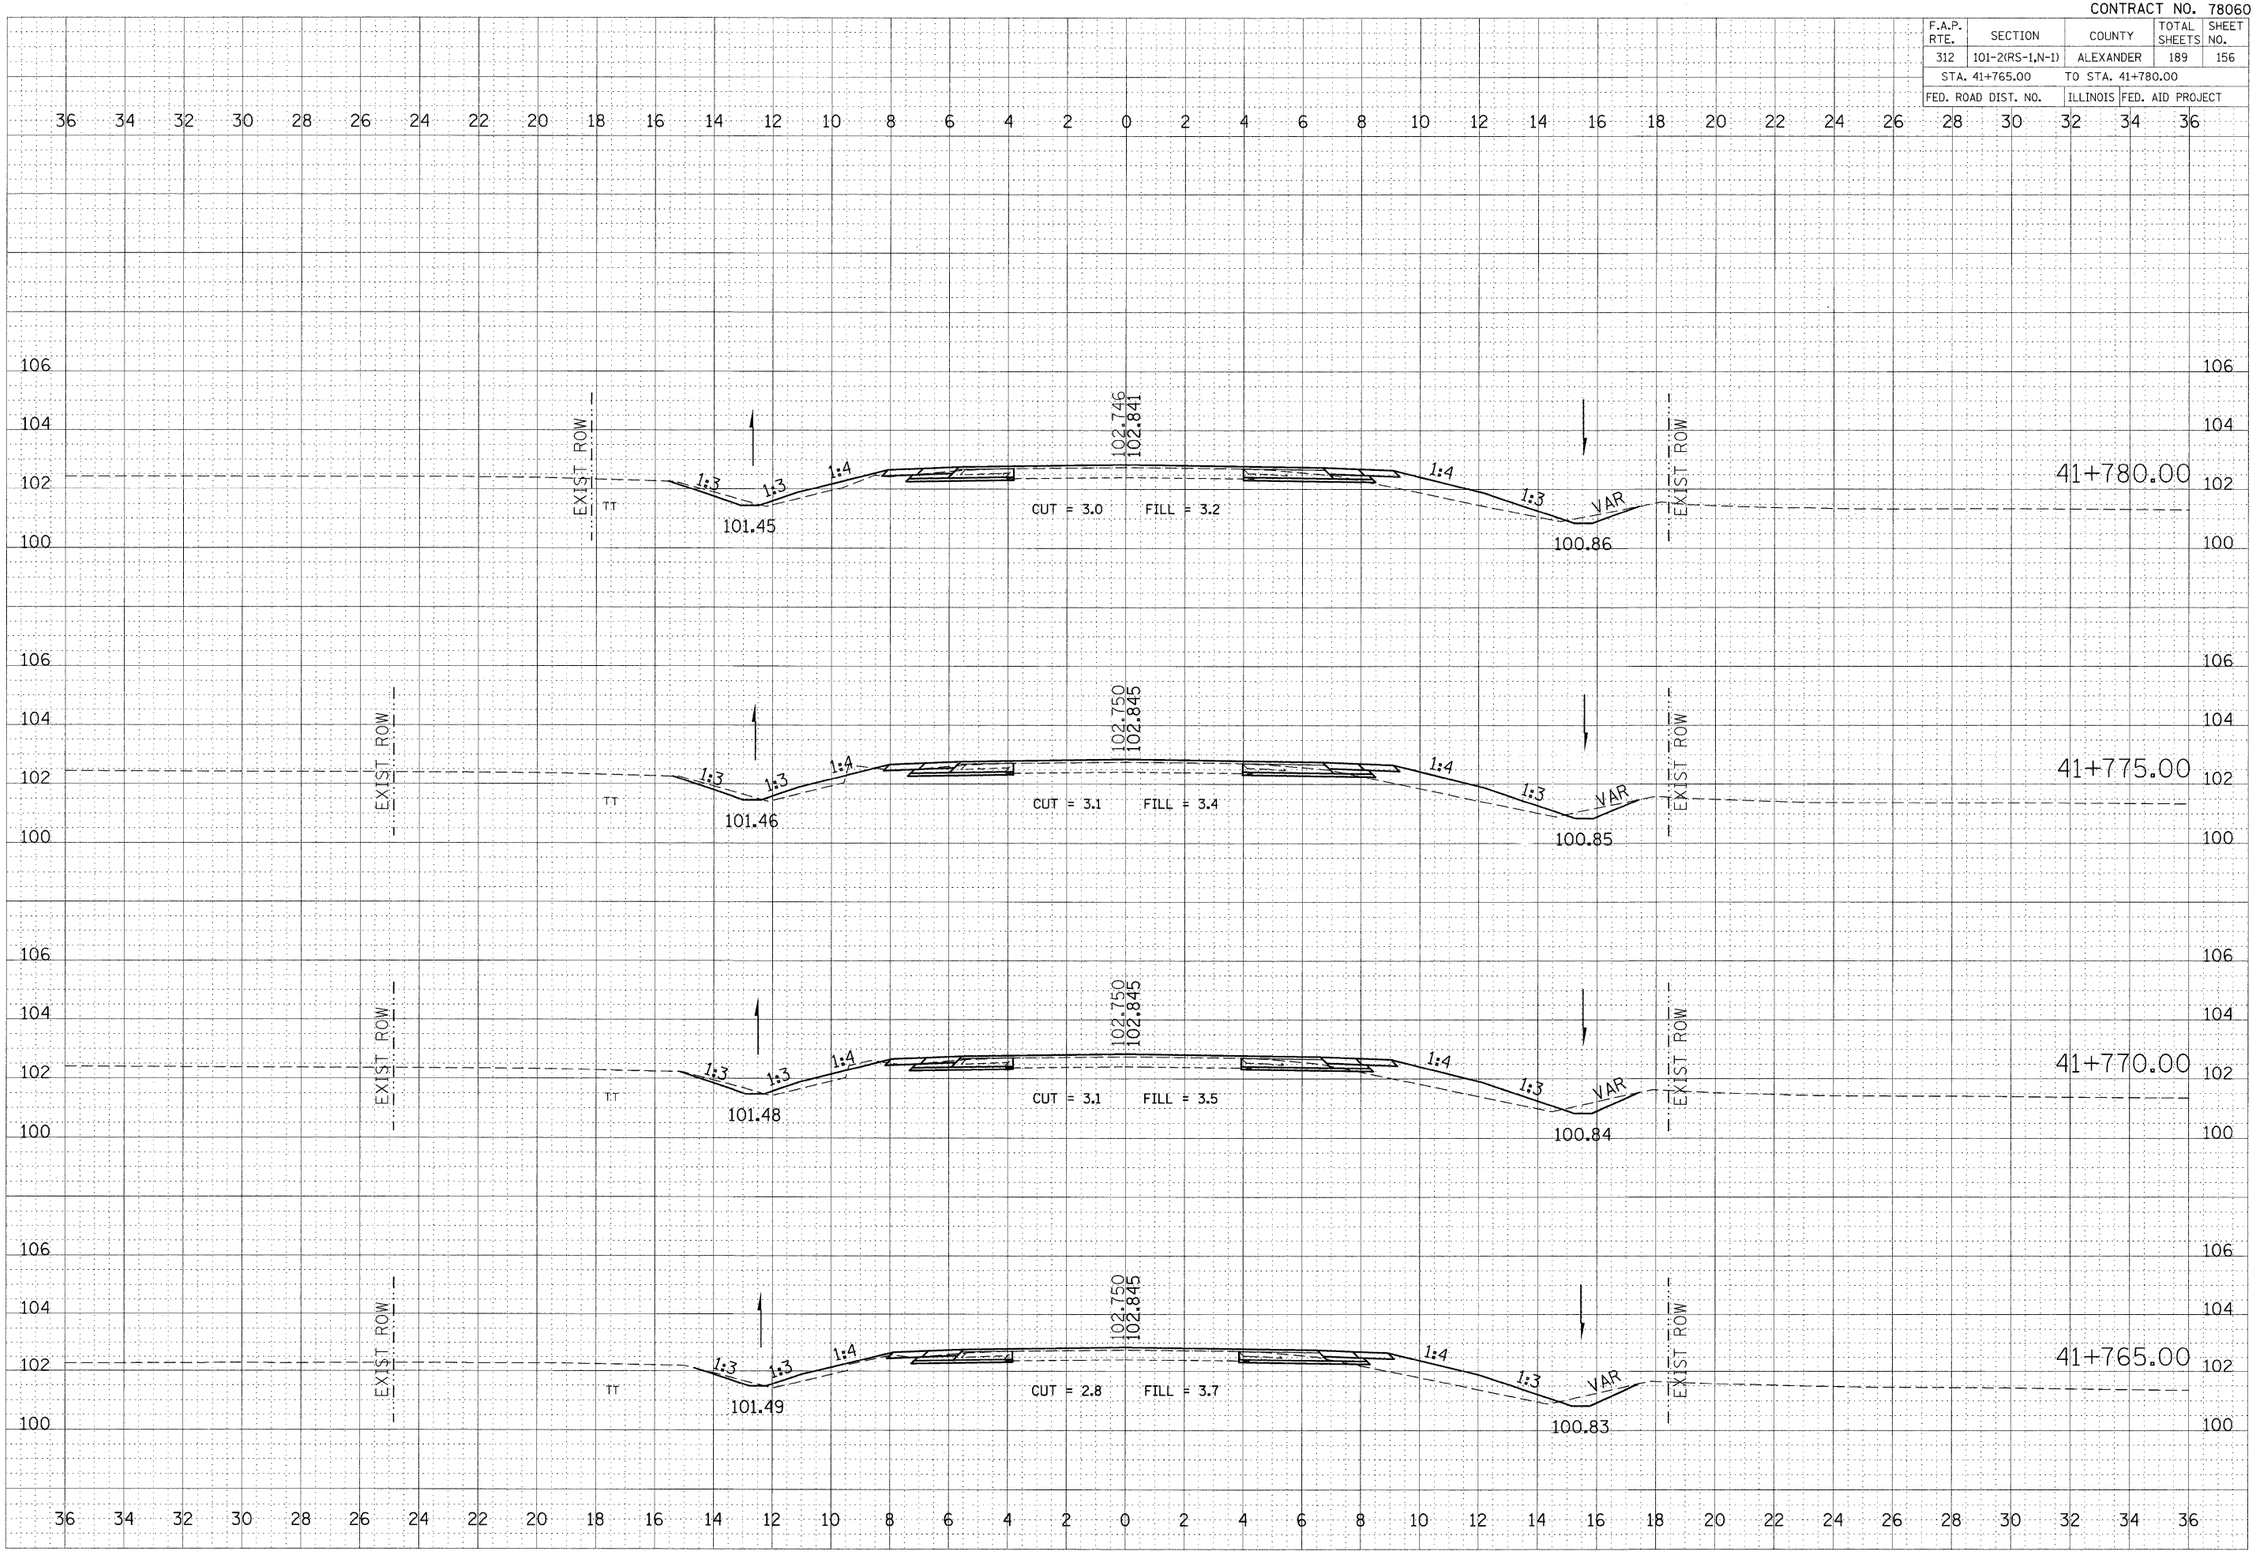


IL 3: STA 41+765.00 TO STA 41+780.00

FINAL SURVEY | NOTE BOOK NO. | SURVEYED | PLOTTED | TEMPLATE | AREAS | AREAS CHECKED | BY | DATE

ORIGINAL SURVEY | NOTE BOOK NO. | SURVEYED | PLOTTED | TEMPLATE | AREAS | AREAS CHECKED | BY | DATE

PLOT DATE = 9/17/2009
FILE NAME = c:\pw_work\PWIDOT\LEFTWICHDL\dms43640\m02599xs-Rte3shts-C2.m32
PLOT SCALE = 100.0000 m / M.
USER NAME = leftwichdl