CONTRACT NO. 78060

F.A.P. RTE.	SECTION	COUNTY	TOTAL SHEETS	SHEET NO.
312	101-2(RS-1,N-1)	ALEXANDER	189	158
STA. 41+805.00		TO STA. 41+820.00		
FED. ROAD DIST. NO.		ILLINOIS	FED. AID PROJECT	

FINAL SURVEY NOTE BOOK — BY — DATE
SURVEYED — CHECKED — PLANS PREPARED — AREAS COMPUTED — AREAS CHECKED — NO.

ORIGINAL SURVEY NOTE BOOK — BY — DATE
SURVEYED — CHECKED — PLANS PREPARED — AREAS COMPUTED — AREAS CHECKED — NO.

PLOT DATE = 9/17/2009
FILE NAME = c:\projects\PWIDOT\LEFTWICHD\Cross Sections\82599xs-Rte3stns-C2.mx32
PLOT SCALE = 100.0000 ' / IN.
USER NAME = ieftwichd

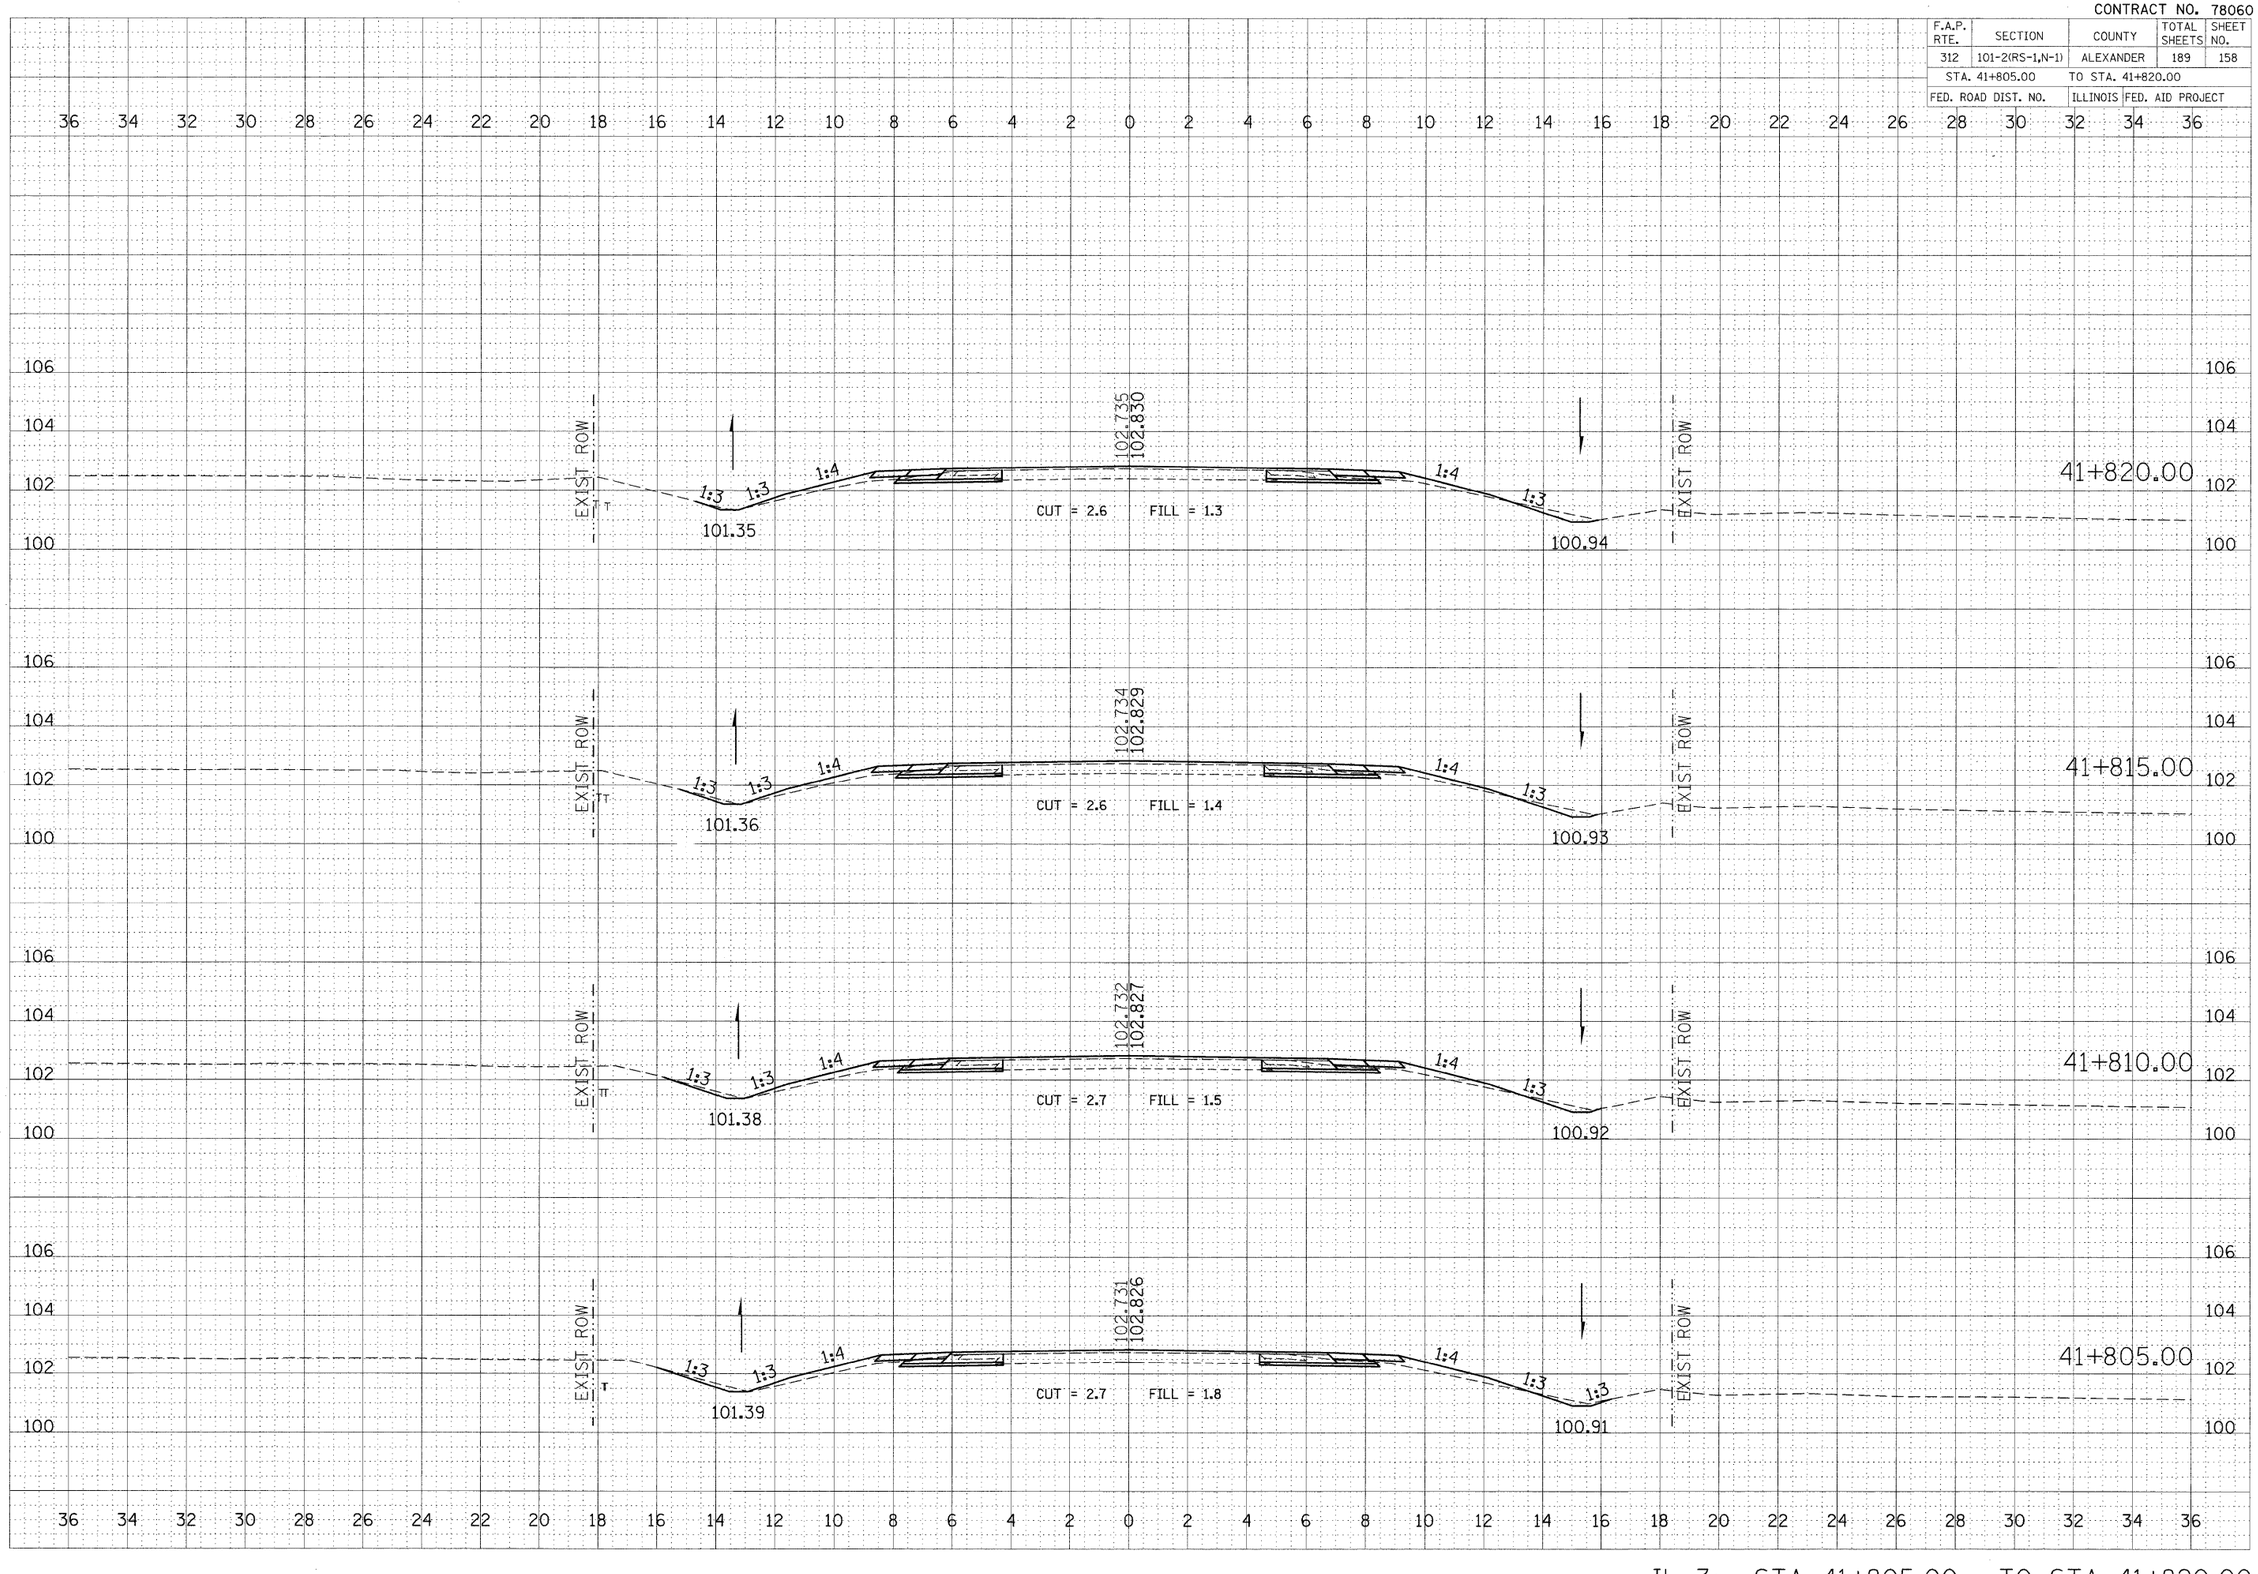

IL 3: STA 41+805.00 TO STA 41+820.00