CONTRACT NO. 78060

F.A.P. RTE.	SECTION	COUNTY	TOTAL SHEETS	SHEET NO.
312	101-2(RS-1,N-1)	ALEXANDER	189	165
STA. 41+955.00		TO STA. 41+970.00		
FED. ROAD DIST. NO.		ILLINOIS	FED. AID PROJECT	

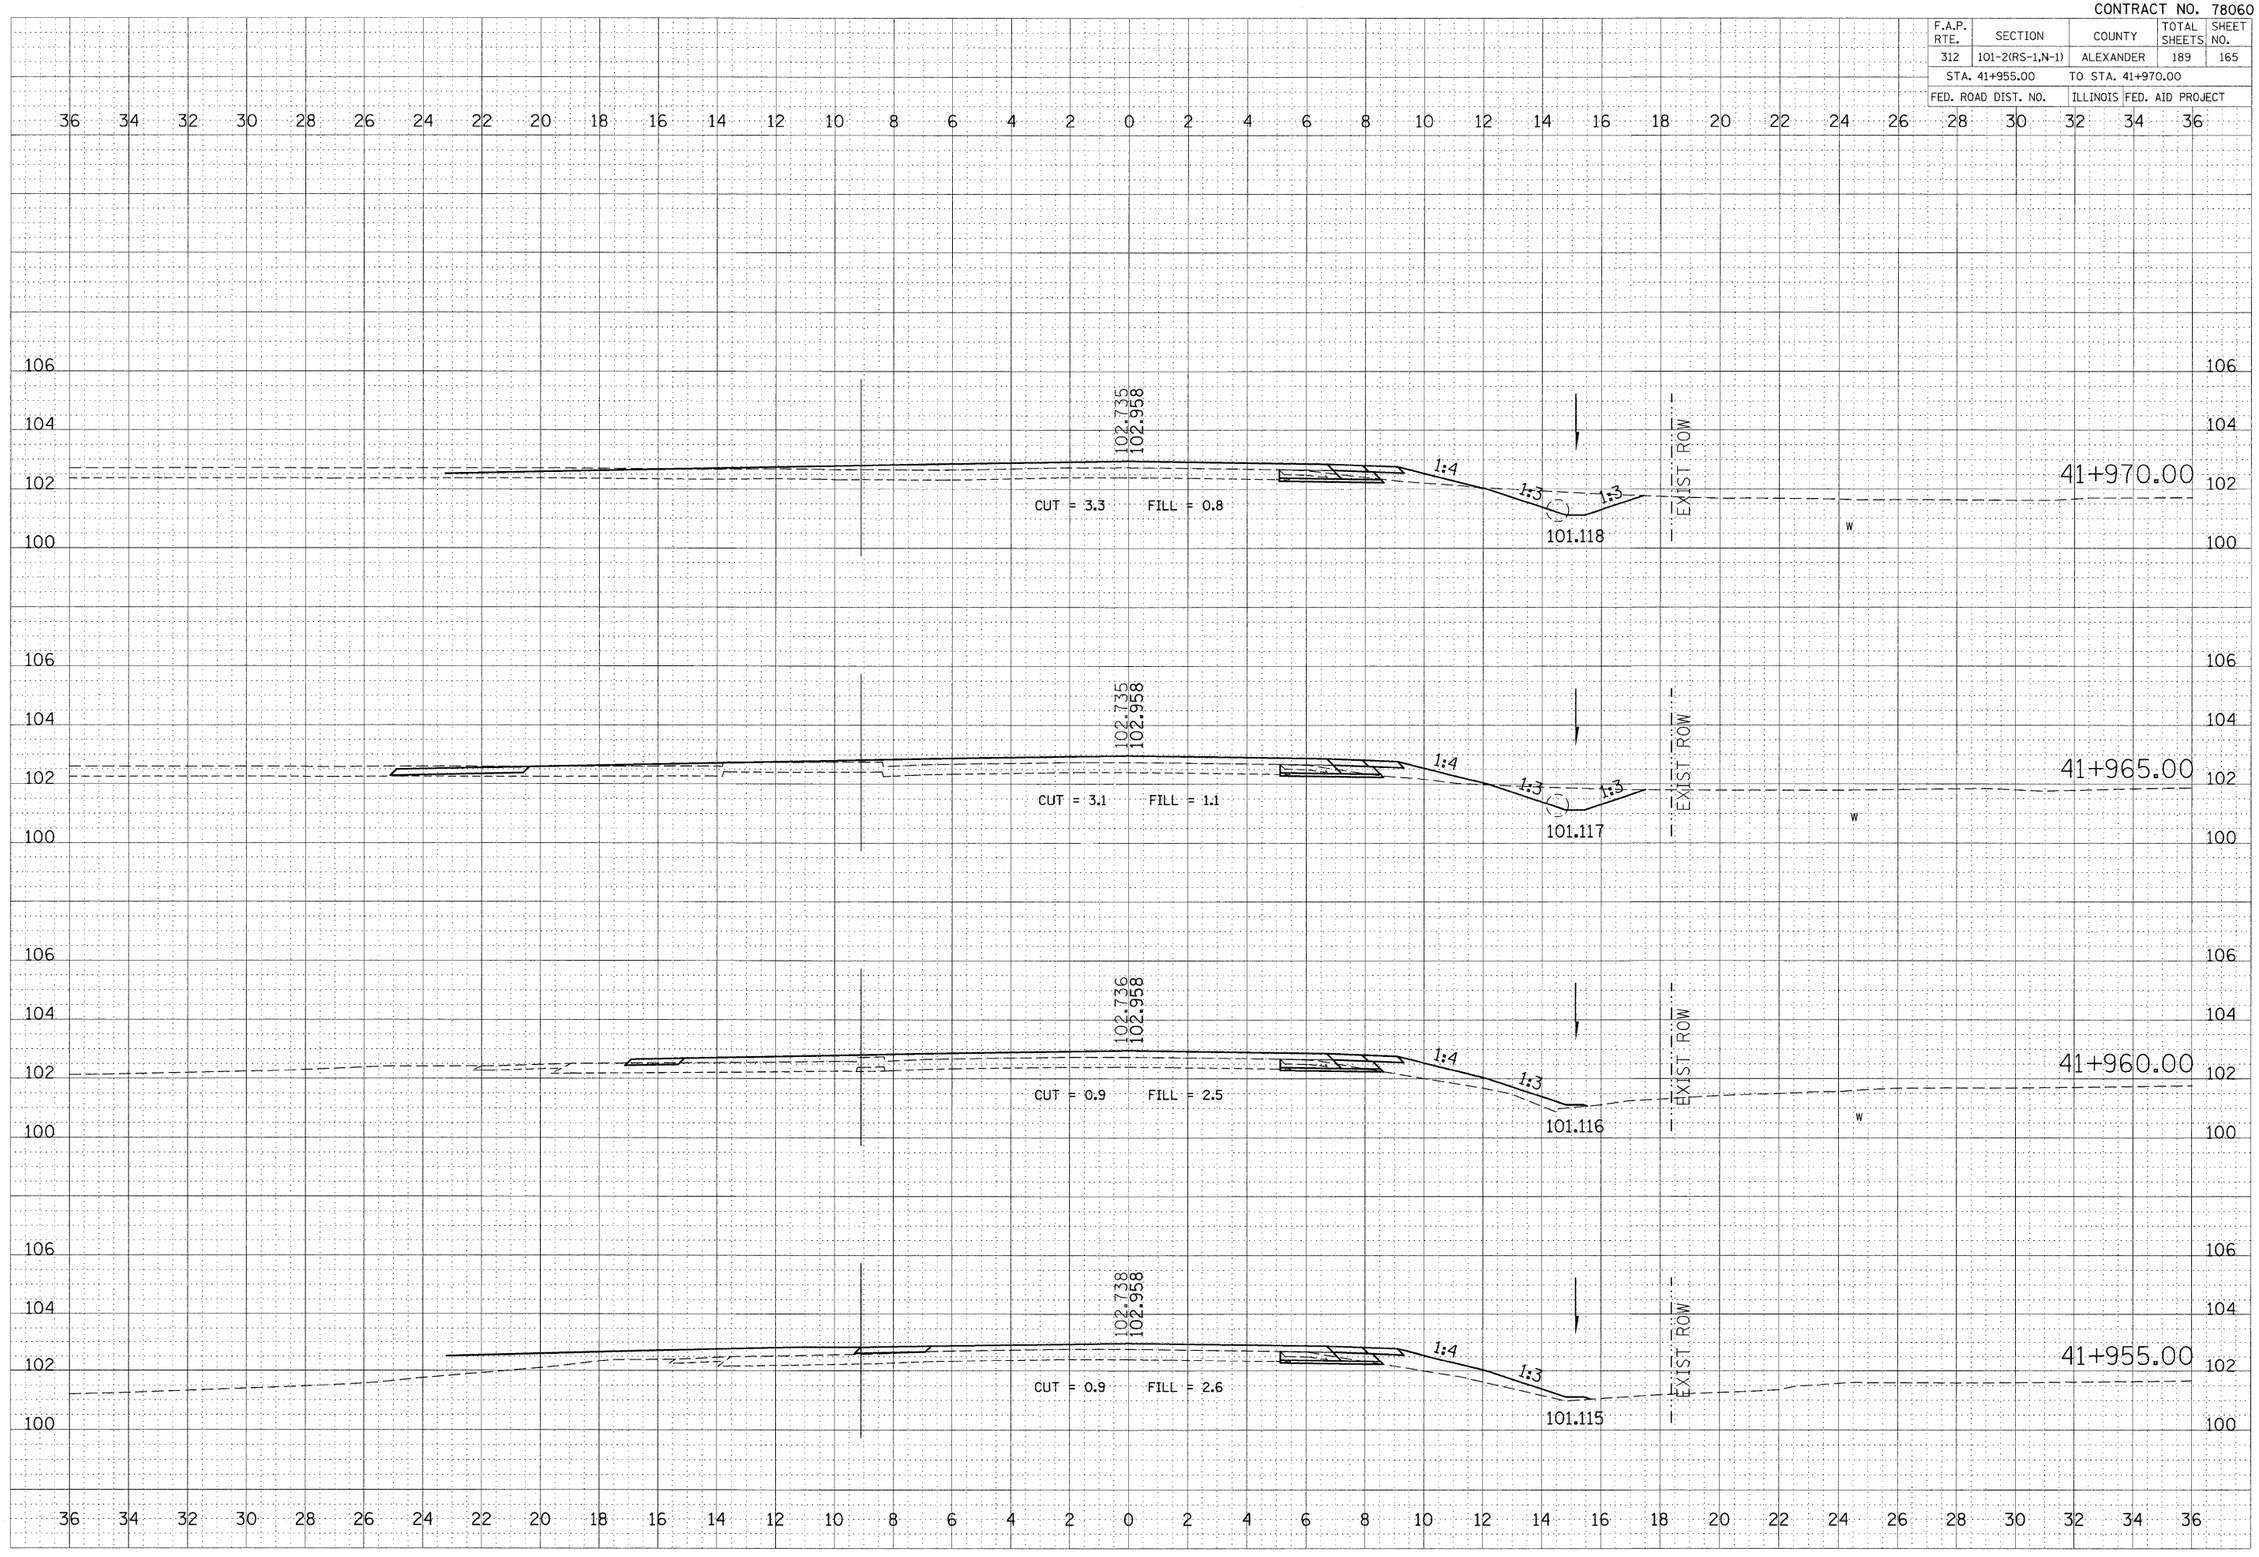

IL 3: STA 41+955.00 TO STA 41+970.00

FINAL SURVEY	SURVEYED	BY	DATE
NOTE BOOK	PLOTTED		
NO.	TEMPLATE		
	AREAS		
	AREAS CHECKED		

ORIGINAL SURVEY	SURVEYED	BY	DATE
	PLOTTED		
	TEMPLATE		
	AREAS		
	AREAS CHECKED		

PLOT DATE = 9/17/2009
FILE NAME = c:\pw_work\PWIDOT\LEFTWICH.ARCH.36599\xs-Rxs3ah1s-C2.m32
PLOT SCALE = 100.0000 m / M.
USER NAME = lef*swichd1