CONTRACT NO. 78060

| F.A.P. RTE. | SECTION | COUNTY | TOTAL SHEETS | SHEET NO. |
|---|---|---|---|---|
| 312 | 101-2(RS-1,N-1) | ALEXANDER | 189 | 166 |
| STA. 41+975.00 | | TO STA. 41+990.00 | | |
| FED. ROAD DIST. NO. | | ILLINOIS | FED. AID PROJECT | |

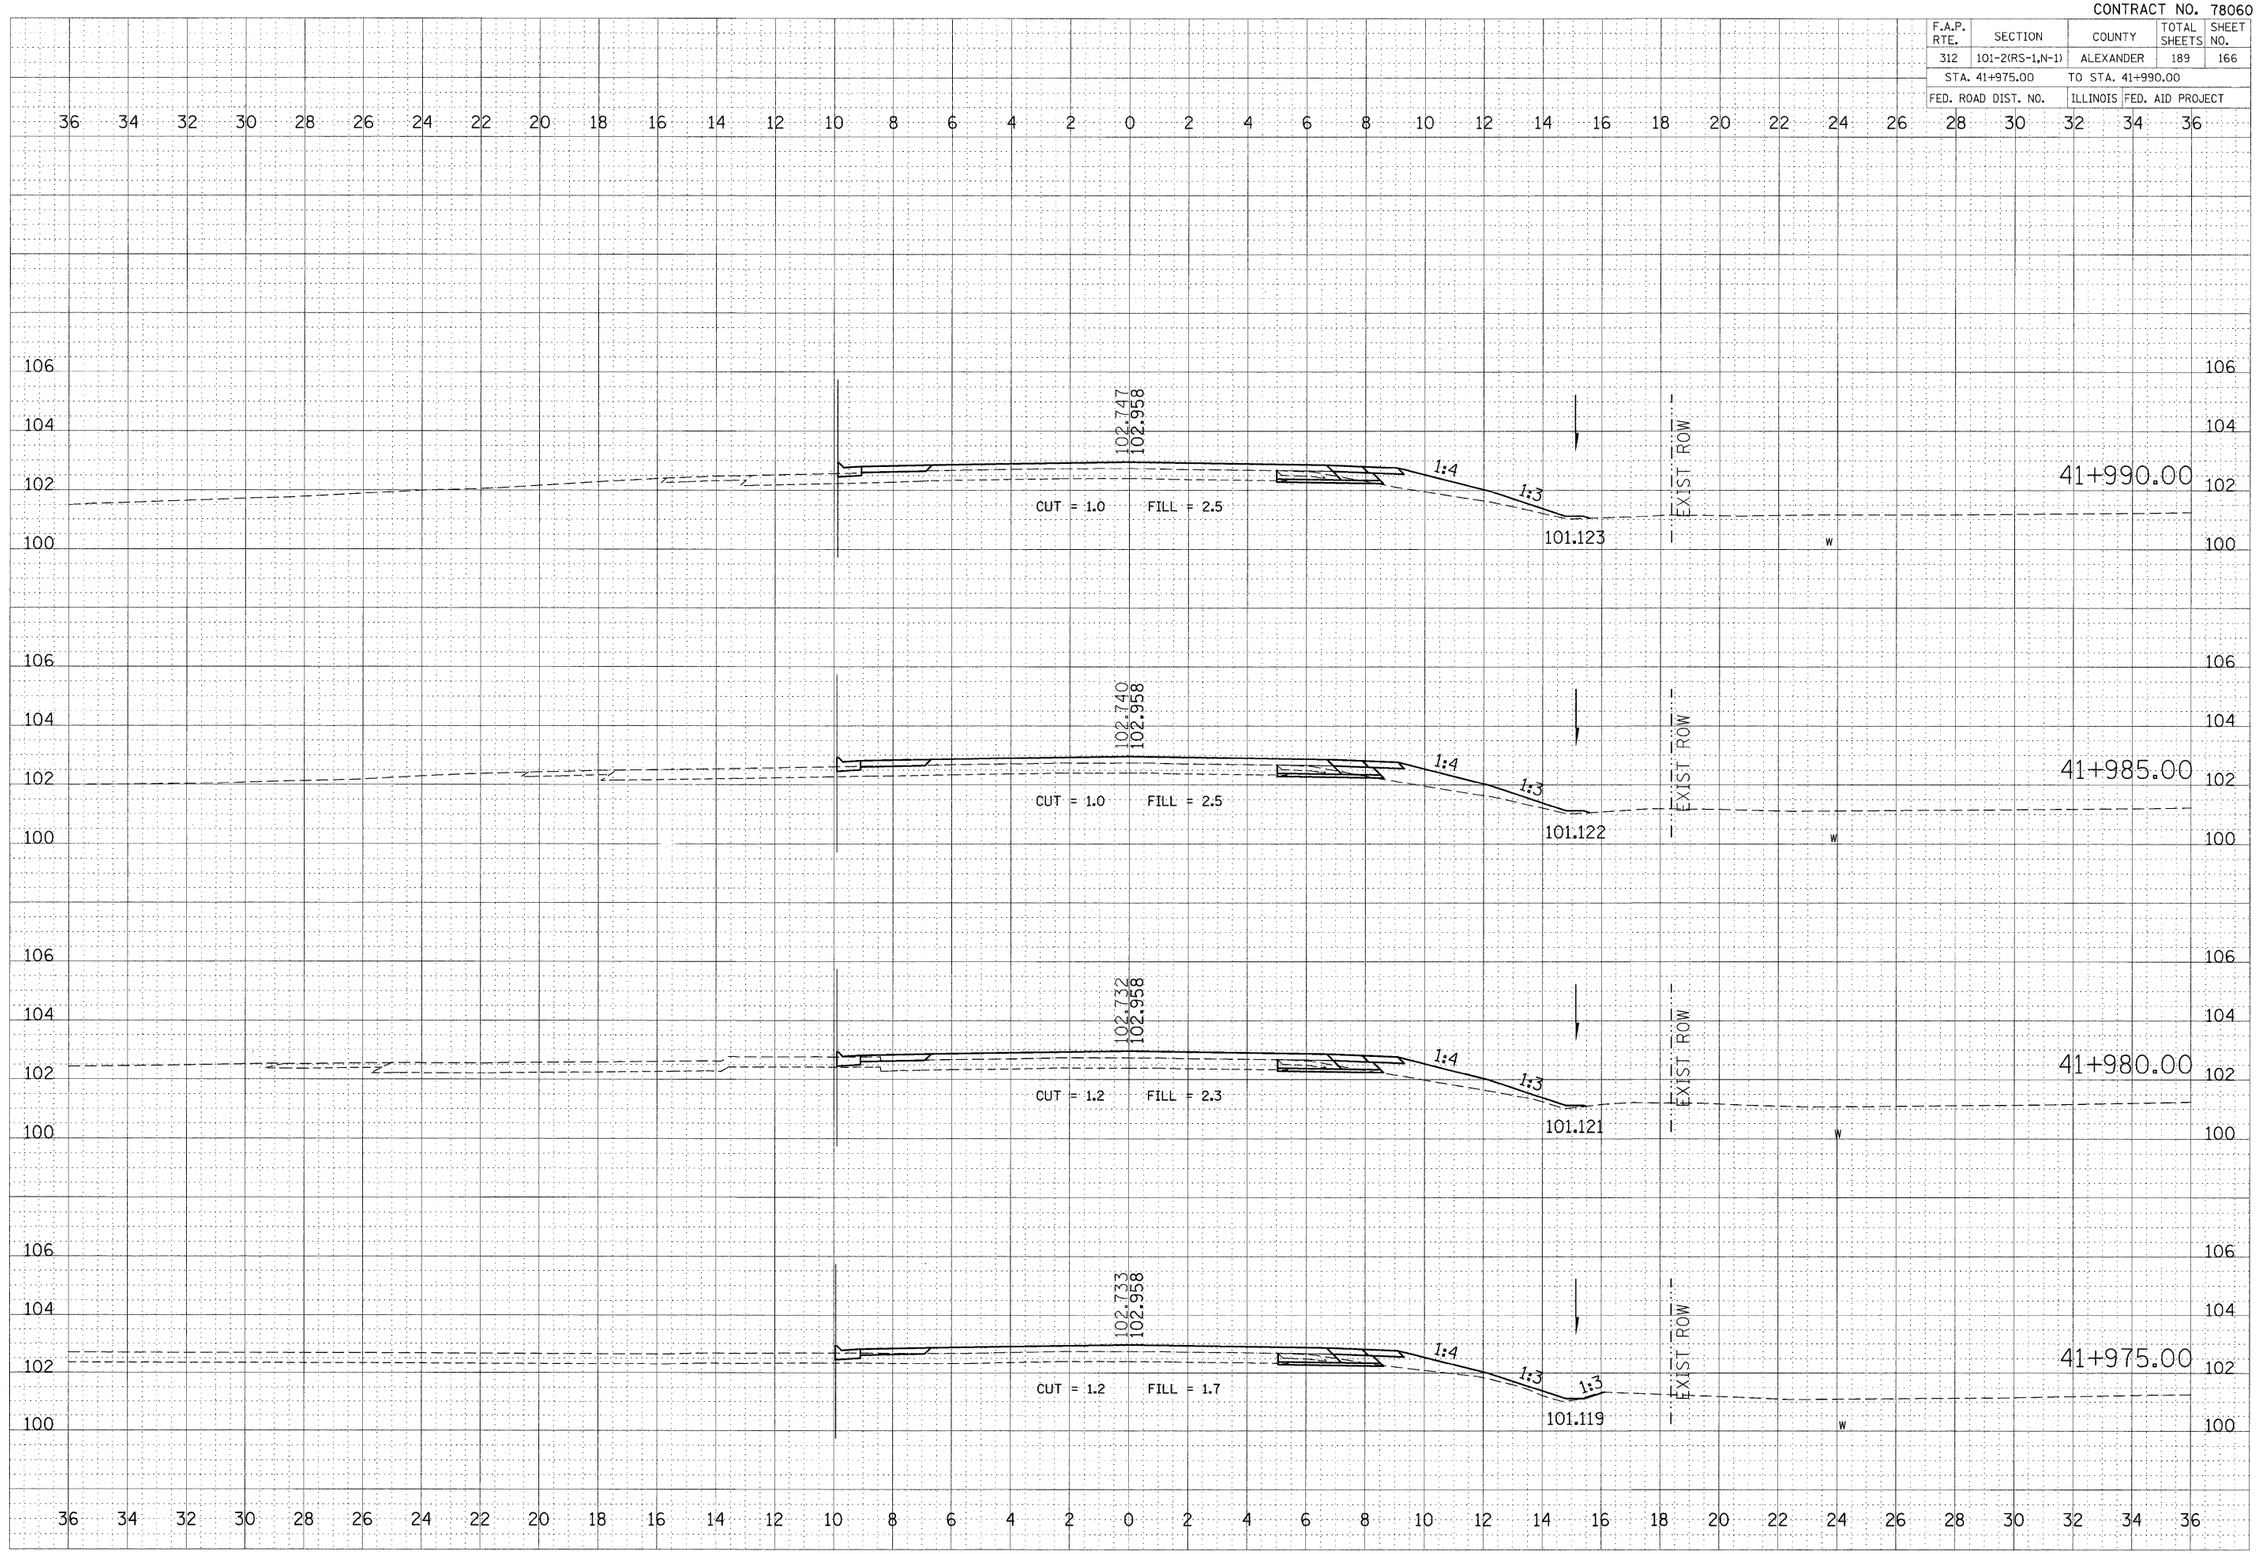


IL 3: STA 41+975.00 TO STA 41+990.00

PLOT DATE = 9/17/2009
FILE NAME = c:\pw_work\PWIDOT\LEFTWICHD1\D0259xx-Rte3ahts-C2.m32
PLOT SCALE = 100.0000 m / M.
USER NAME = leftwichd1