CONTRACT NO. 78060

F.A.P. RTE.	SECTION	COUNTY	TOTAL SHEETS	SHEET NO.
312	101-2(RS-1,N-1)	ALEXANDER	189	168
STA. 42+015.00		TO STA. 42+030.00		
FED. ROAD DIST. NO.		ILLINOIS	FED. AID PROJECT	

FINAL SURVEY NOTE BOOK NO. | BY | DATE | SURVEYED | DRAWN | TEMPLATE | AREAS CHECKED

ORIGINAL SURVEY NOTE BOOK NO. | BY | DATE | SURVEYED | DRAWN | TEMPLATE | AREAS CHECKED

PLOT DATE = 9/17/2009
FILE NAME = c:\pw_work\pwidot\LEFTWICHD1\D0473933\Rwsht2-02-n32
PLOT SCALE = 100.0000 m / M.
USER NAME = leftwichdl

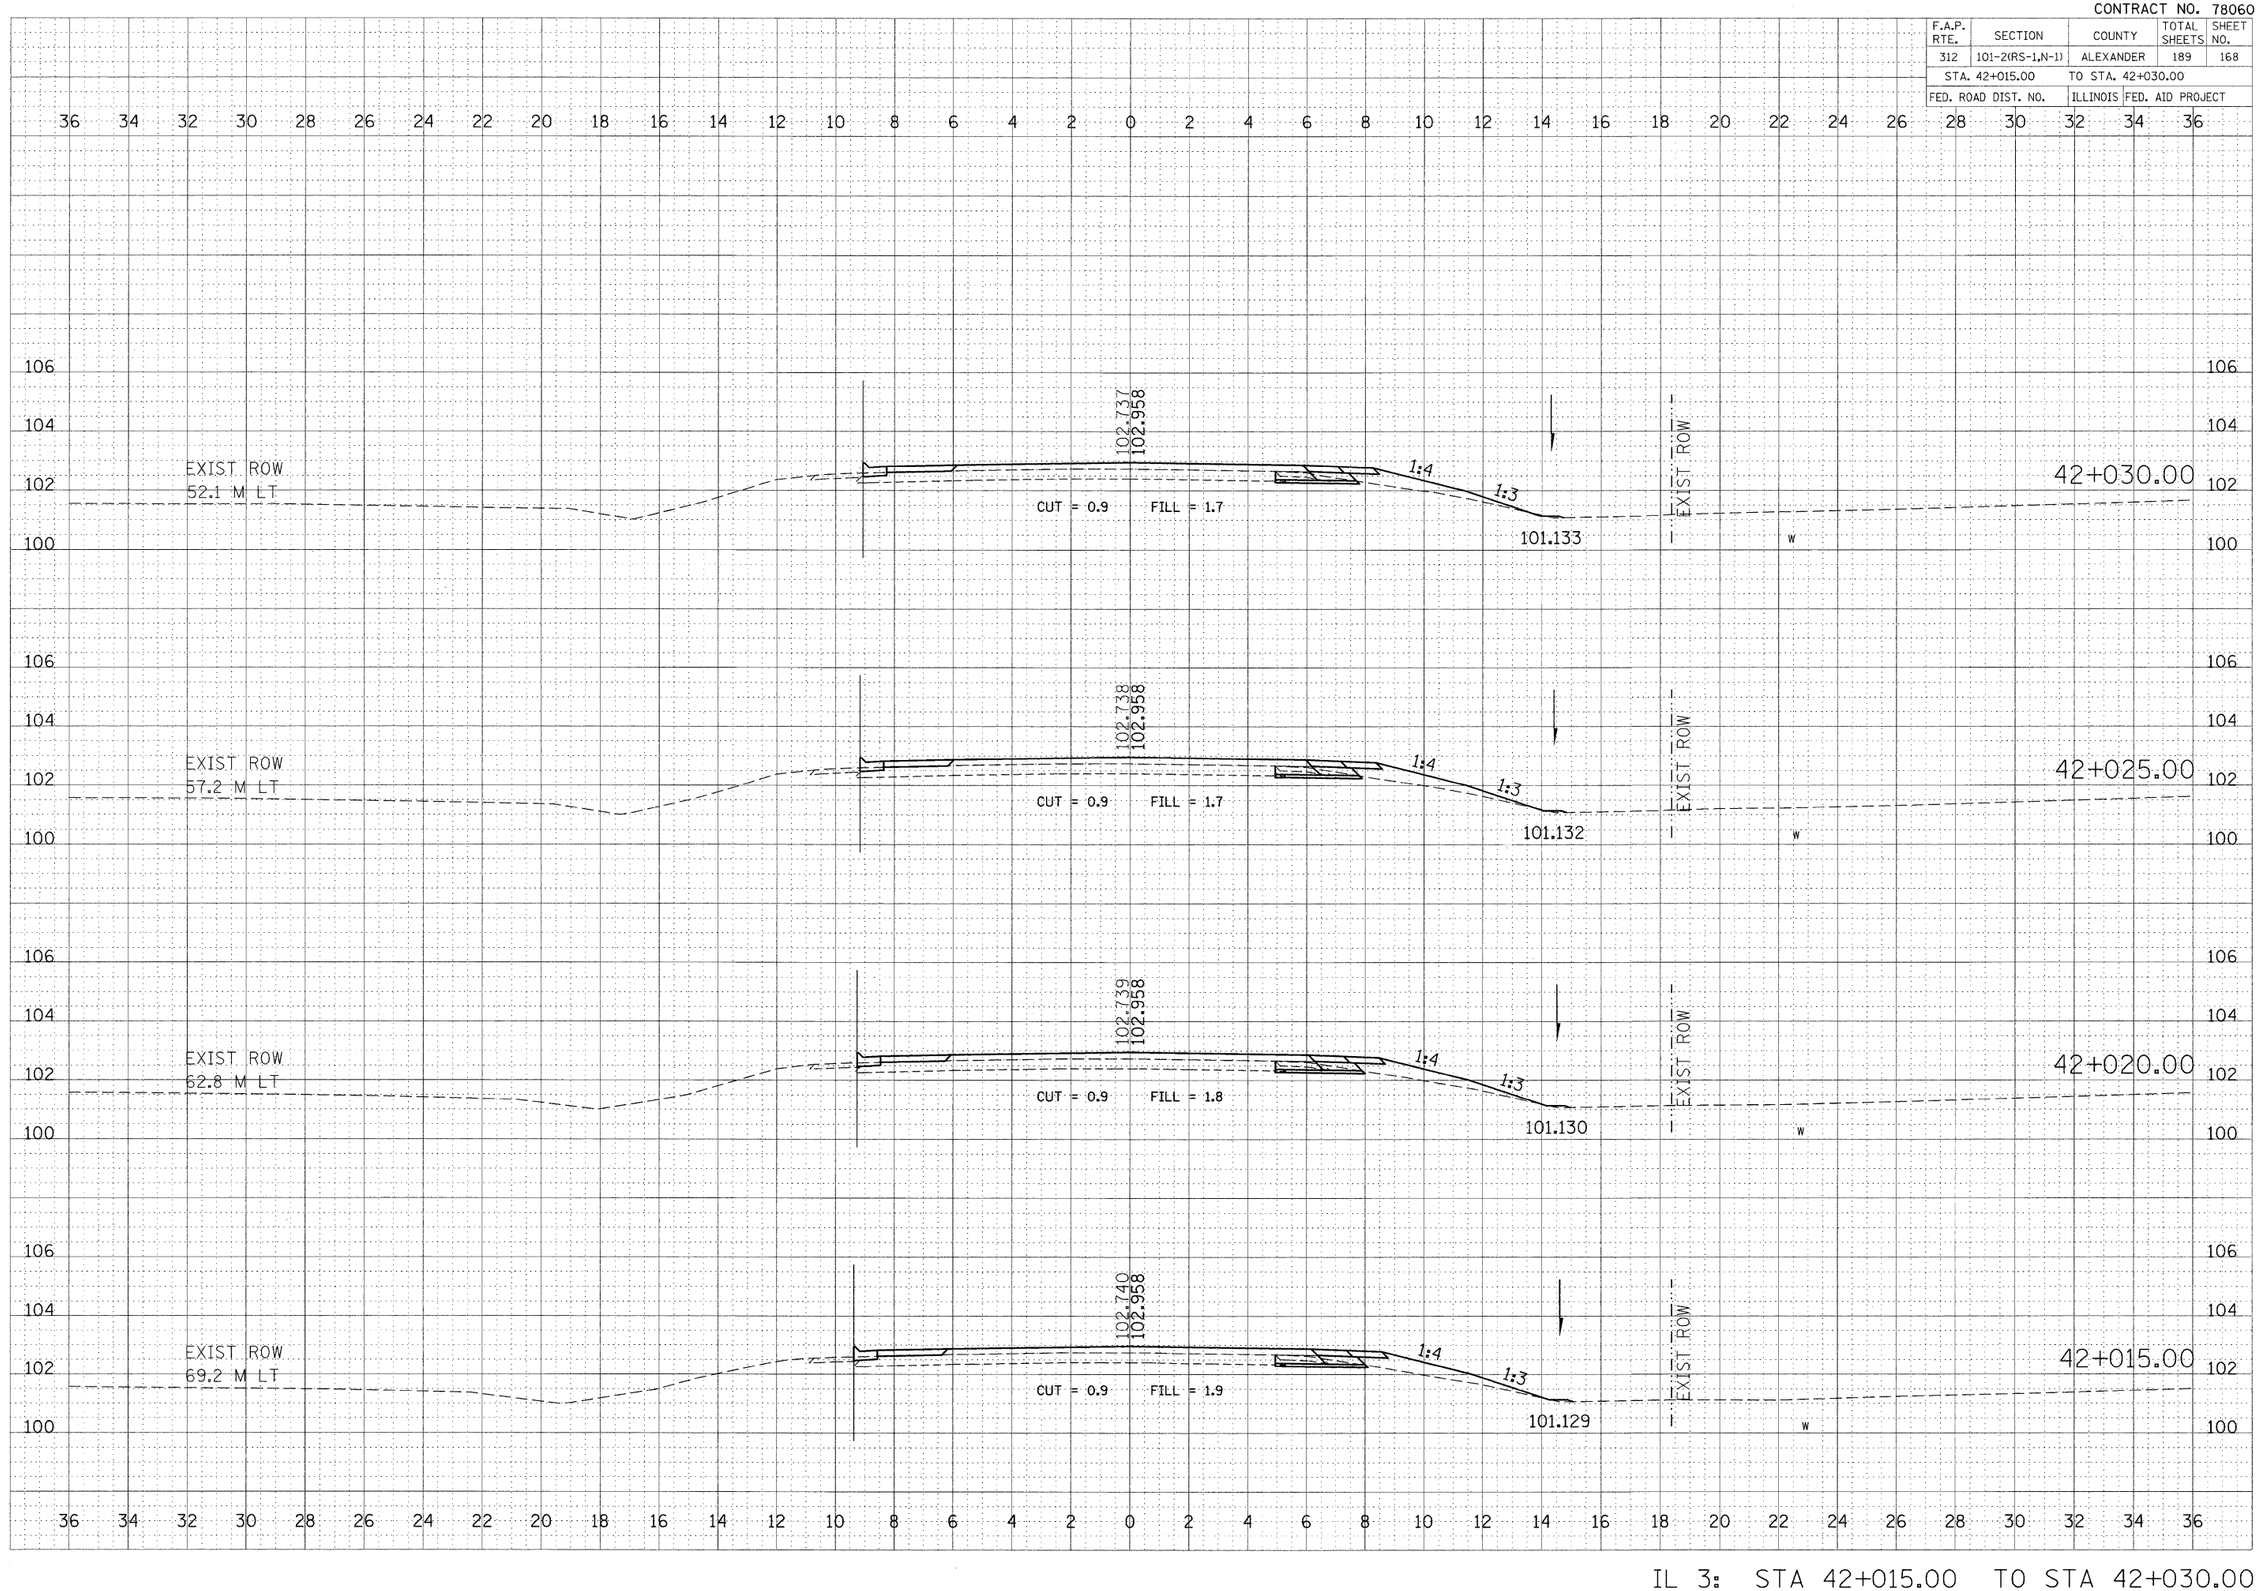

IL 3: STA 42+015.00 TO STA 42+030.00