CONTRACT NO. 78060

| F.A.P. RTE. | SECTION | COUNTY | TOTAL SHEETS | SHEET NO. |
|---|---|---|---|---|
| 312 | 101-2(RS-1,N-1) | ALEXANDER | 189 | 171 |
| STA. 42+080.00 | | TO STA. 42+100.00 | | |
| FED. ROAD DIST. NO. | | ILLINOIS FED. AID PROJECT | | |

FINAL SURVEY — NOTE BOOK — NO. — SURVEYED — PLOTTED — TEMPLATE — AREAS — CROSS CHECKED — BY — DATE

ORIGINAL SURVEY — NOTE BOOK — NO. — SURVEYED — PLOTTED — TEMPLATE — AREAS — CROSS CHECKED — BY — DATE

PLOT DATE = 9/17/2009
FILE NAME = c:\tx_work\PWIDOT\LEFTWICHE\Alex3640\dgn\2259xsc-Rte3sht_sc02.m32
PLOT SCALE = 100.0000 m / M.
USER NAME = leftwichd1

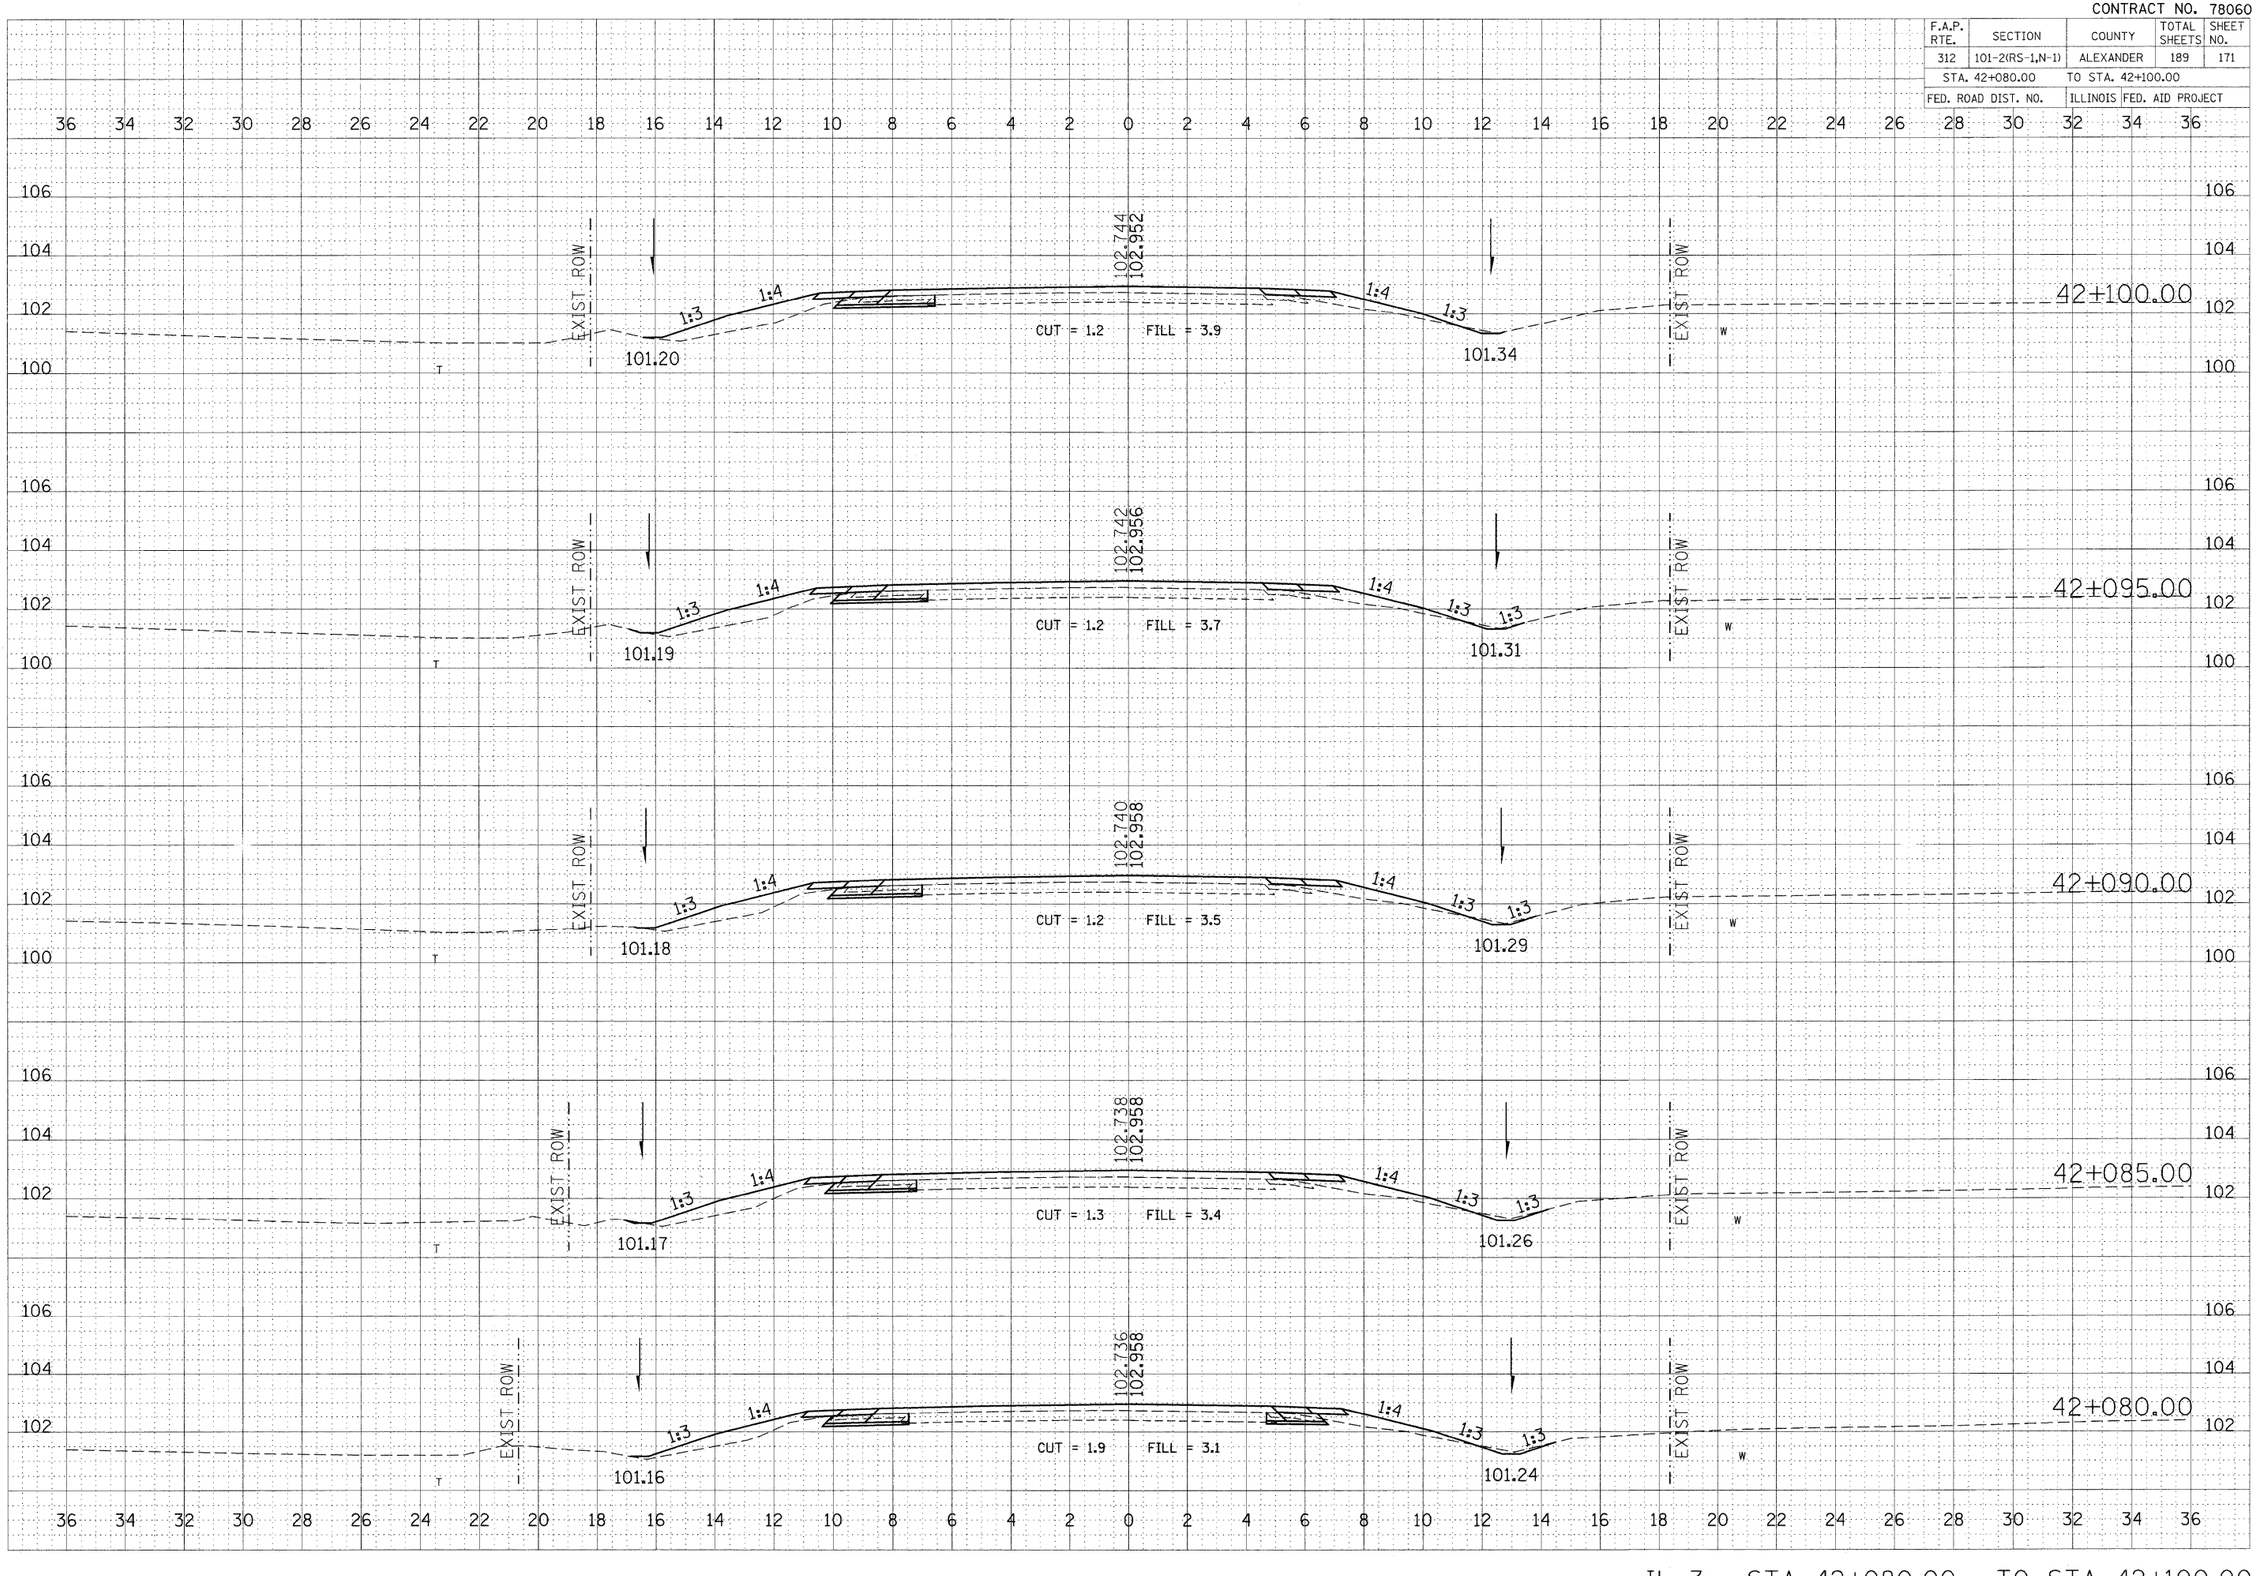


IL 3: STA 42+080.00 TO STA 42+100.00