CONTRACT NO. 78060

F.A.P. RTE.	SECTION	COUNTY	TOTAL SHEETS	SHEET NO.
312	101-2(RS-1,N-1)	ALEXANDER	189	174
STA. 42+150.00		TO STA. 42+175.00		
FED. ROAD DIST. NO.		ILLINOIS	FED. AID PROJECT	

	BY	DATE
FINAL SURVEY		
NOTE BOOK		
NO.		
SURVEYED		
PLOTTED		
TEMPLATE		
AREAS		
AREAS CHECKED		

	BY	DATE
ORIGINAL SURVEY		
NOTE BOOK		
NO.		
SURVEYED		
PLOTTED		
TEMPLATE		
AREAS		
AREAS CHECKED		

PLOT DATE = 9/17/2009
FILE NAME = c:\projects\work\PW\IDOT\LEFT\w\CHDL_dms4_36x24_8825999s-Rte3mrp-C2.m32
PLOT SCALE = 100.0000 ' / In.
USER NAME = ieftwichdl

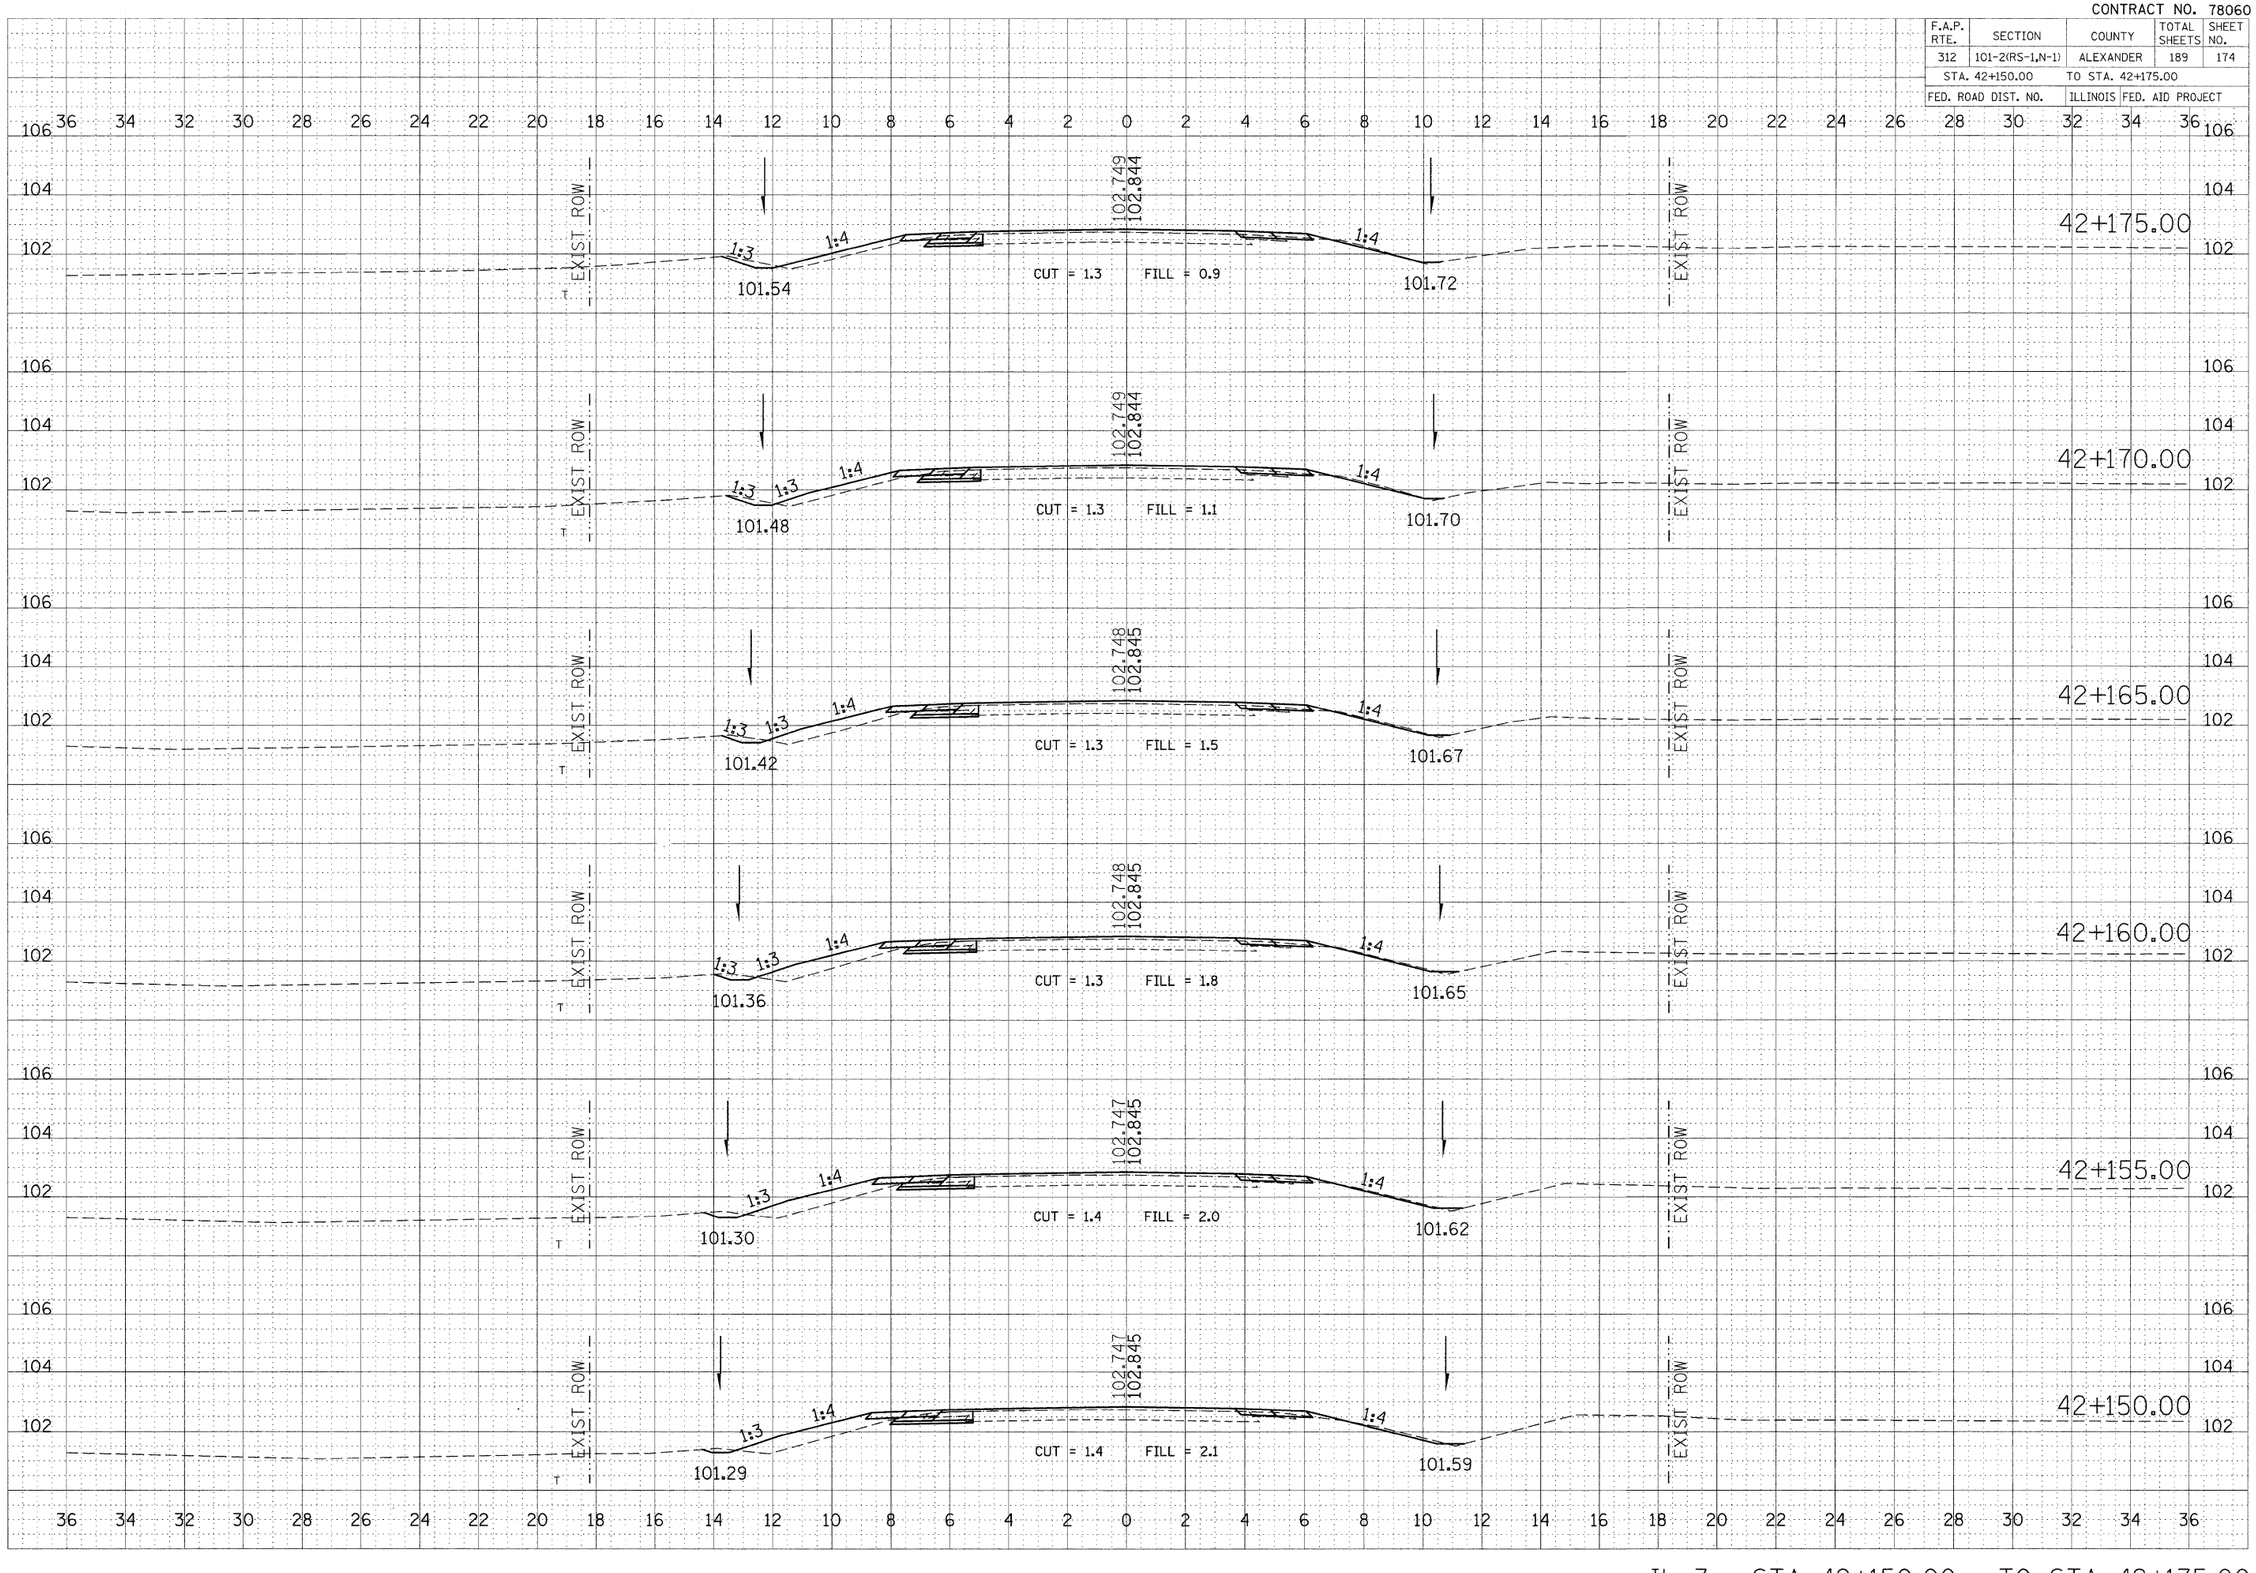

IL 3: STA 42+150.00 TO STA 42+175.00