CONTRACT NO. 78060

F.A.P. RTE.	SECTION	COUNTY	TOTAL SHEETS	SHEET NO.
312	101-2(RS-1,N-1)	ALEXANDER	189	176
STA. 42+210.00		TO STA. 42+230.00		
FED. ROAD DIST. NO.		ILLINOIS	FED. AID PROJECT	

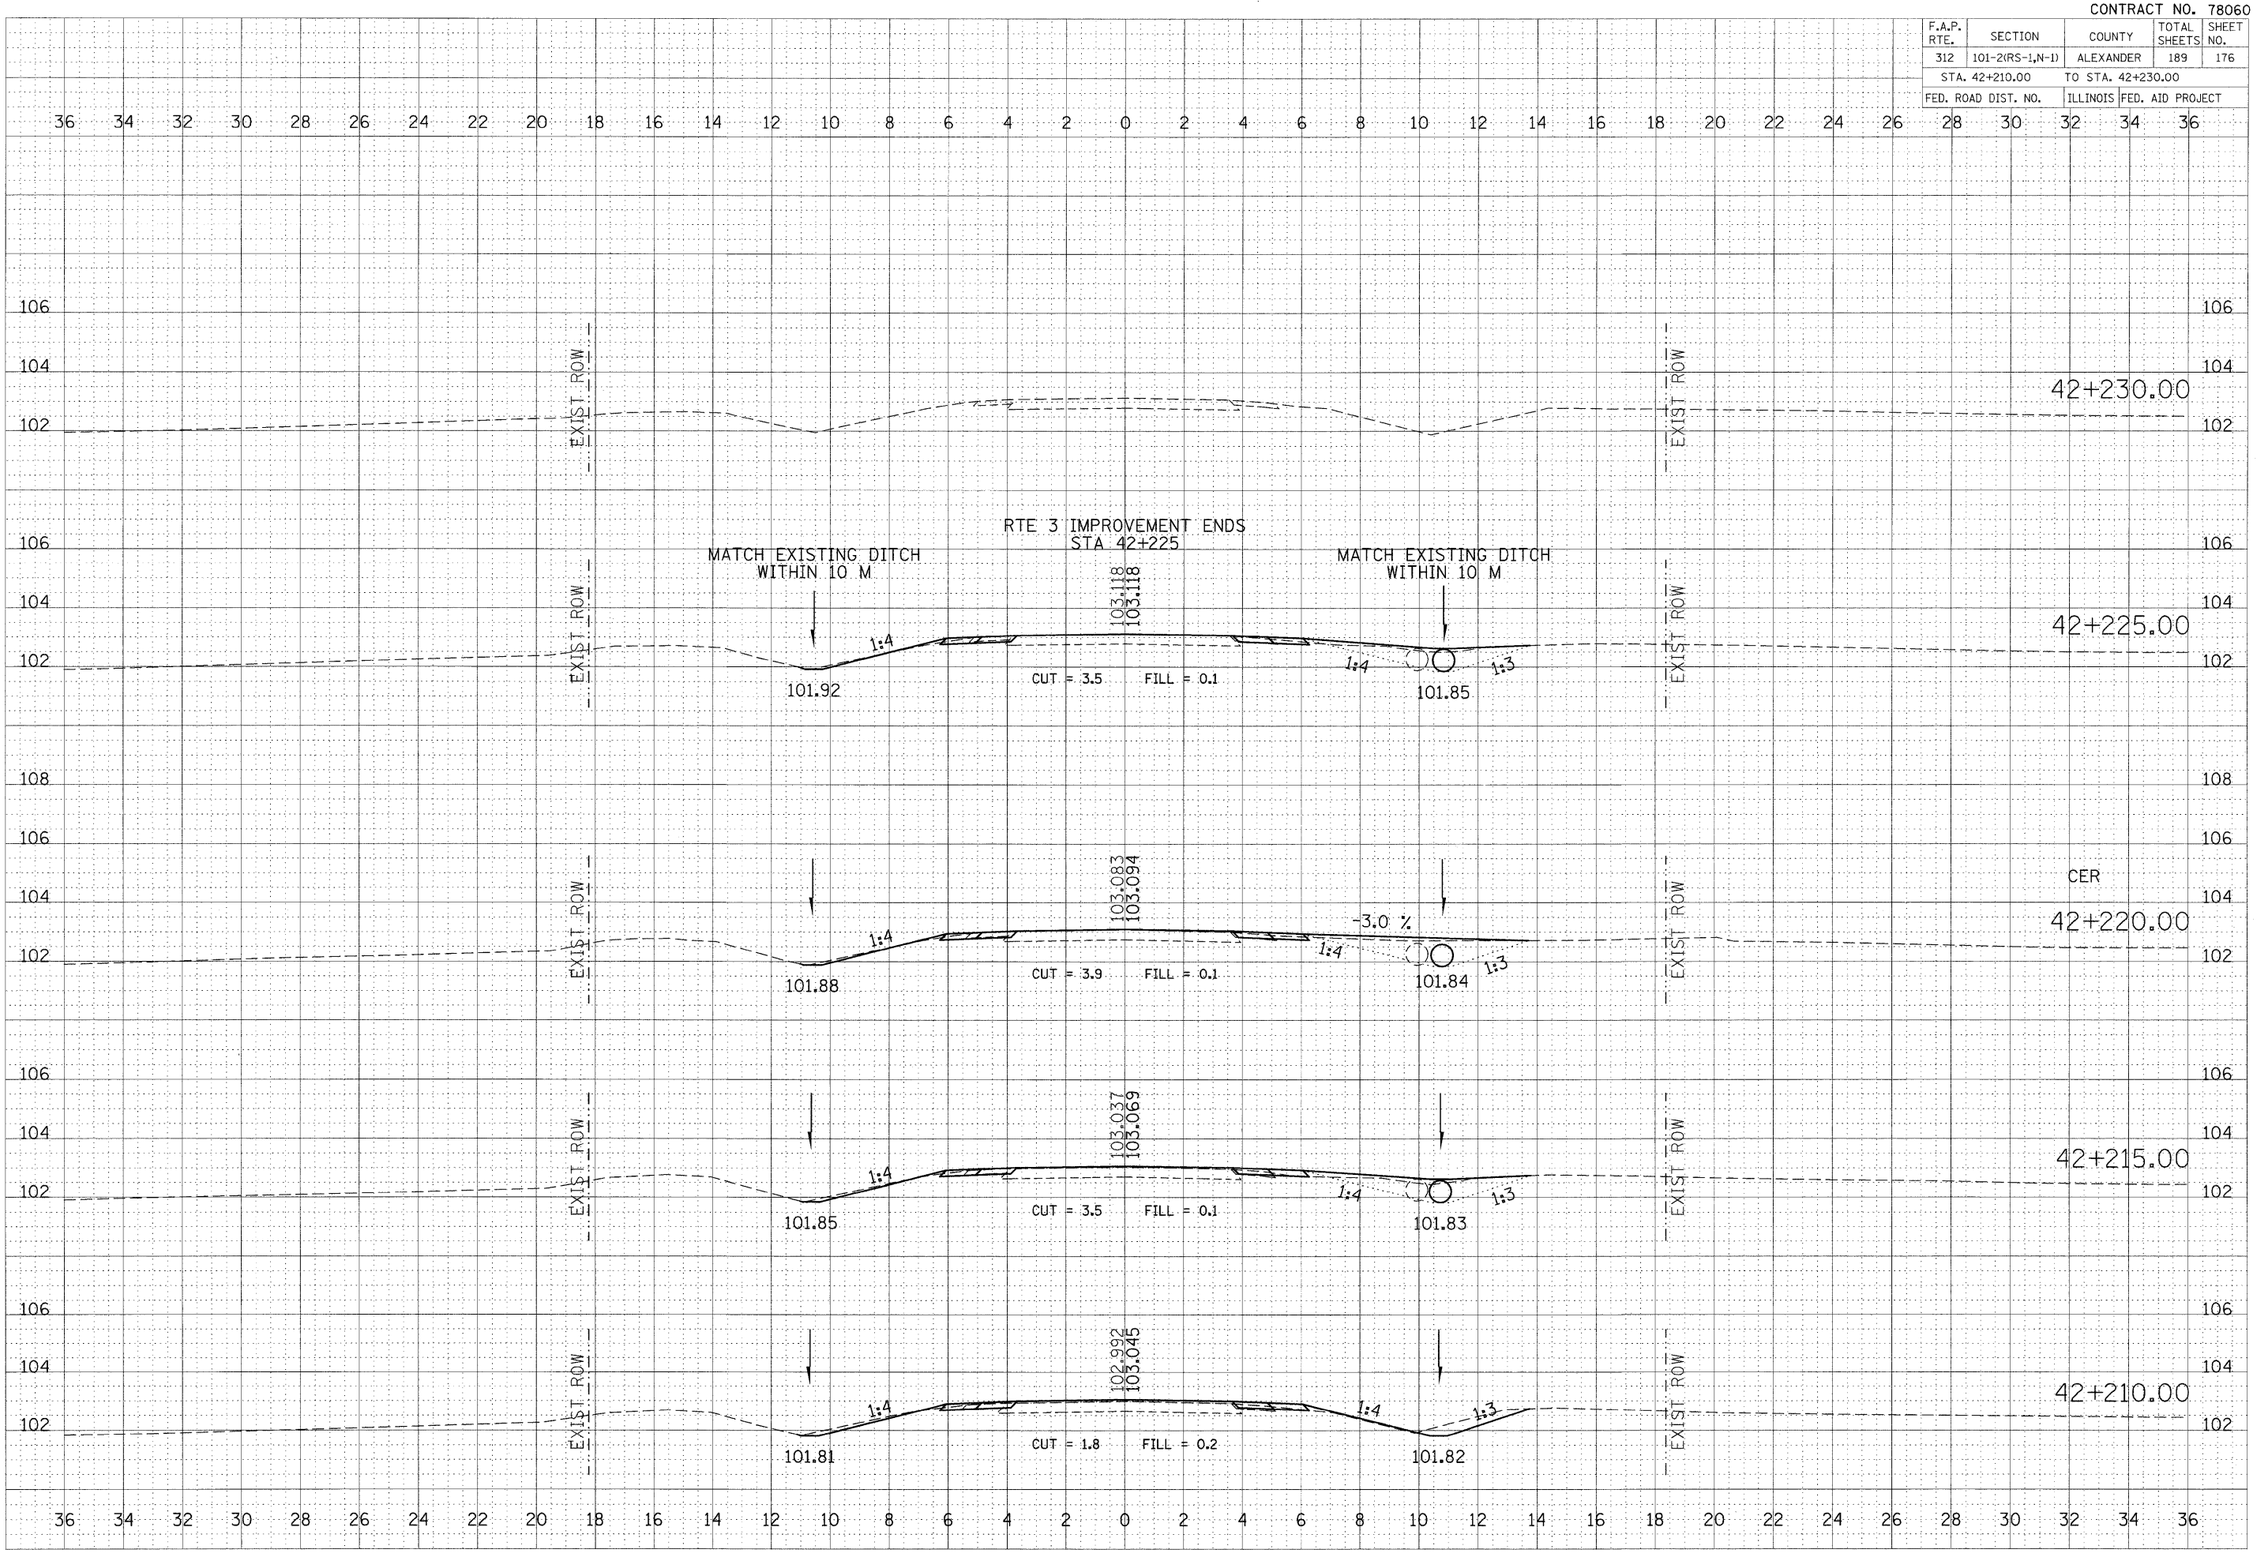

FINAL SURVEY	BY	DATE
SURVEYED		
PLOTTED		
TRAVERSE		
NOTE BOOK		
AREAS CHECKED		
NO.		

ORIGINAL SURVEY	BY	DATE
SURVEYED		
PLOTTED		
TRAVERSE		
NOTE BOOK		
AREAS CHECKED		
NO.		

PLOT DATE = 9/17/2003
FILE NAME = c:\pw_work\PWIDOT\LEFTWICHDE\d0\d78060sht-Rte3sht-C2.m32
PLOT SCALE = 100.0000 ' / in.
PLOT SCALE = 10.0000 ' / in.
USER NAME = leftwichdl

IL 3: STA 42+210.00 TO STA 42+230.00