CONTRACT NO. 78060

F.A.P. RTE.	SECTION	COUNTY	TOTAL SHEETS	SHEET NO.
312	101-2(RS-1,N-1)	ALEXANDER	189	178
STA. +020.00		TO STA. +035.00		
FED. ROAD DIST. NO.		ILLINOIS	FED. AID PROJECT	

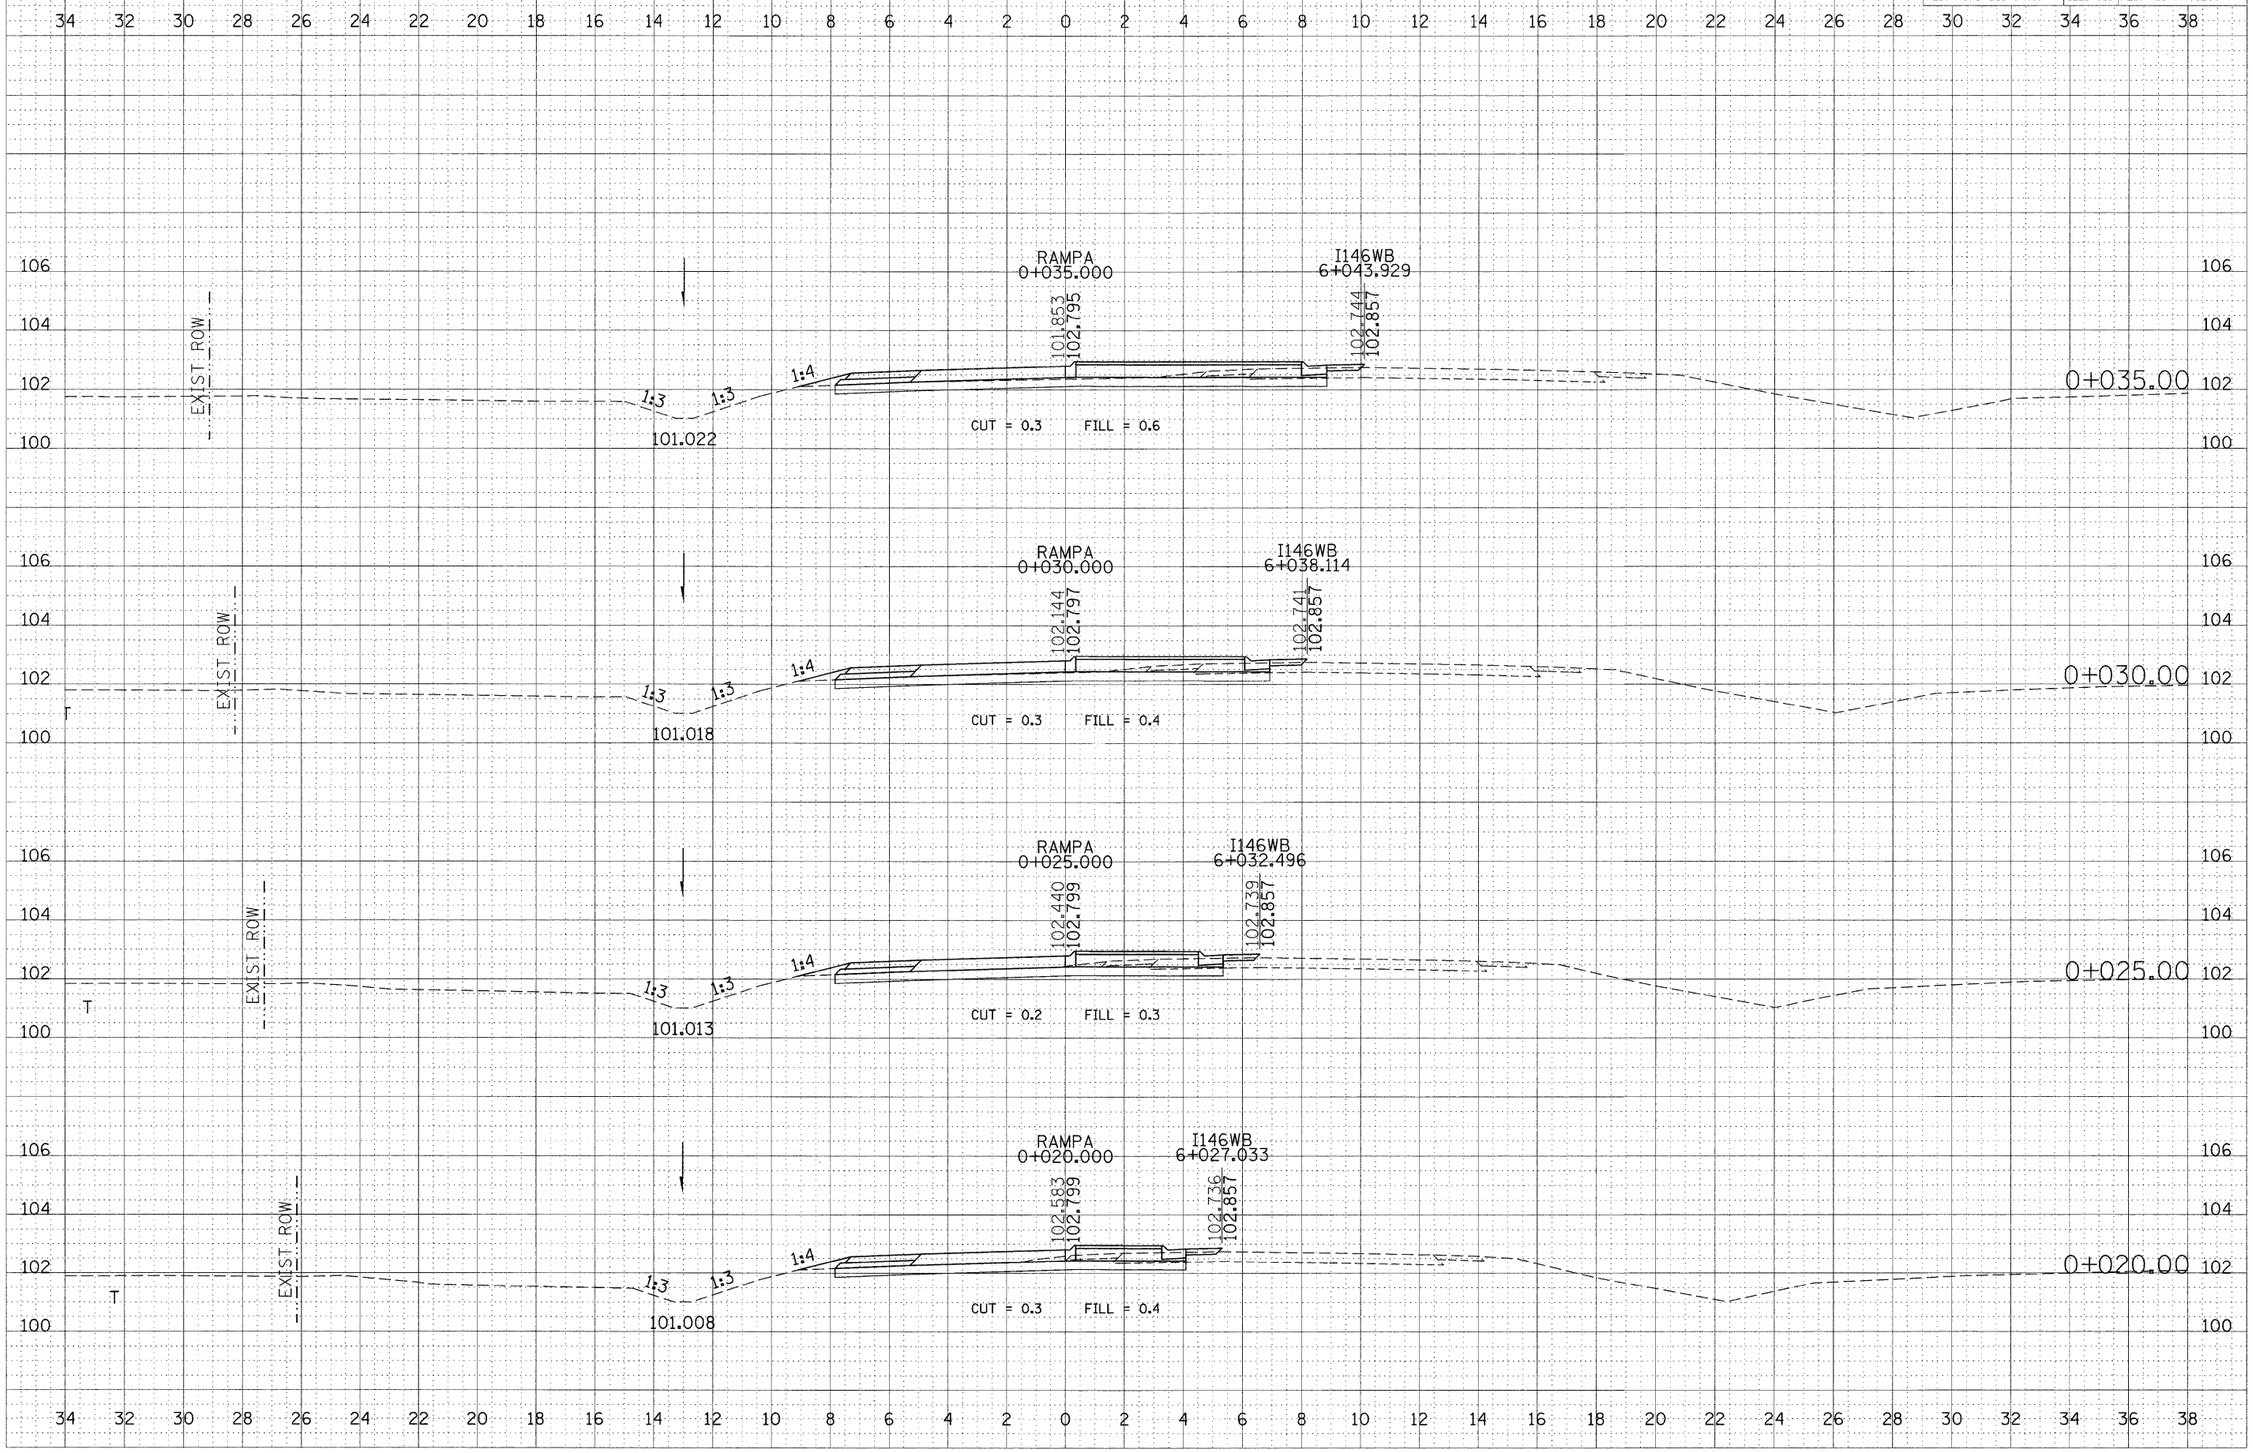

Ramp A: STA 0+020.00 TO STA 0+035.00

FINAL SURVEY NOTE BOOK NO. SURVEYED PLOTTED TEMPLATE AREAS AREAS CHECKED BY DATE

ORIGINAL SURVEY NOTE BOOK NO. SURVEYED PLOTTED TEMPLATE AREAS AREAS CHECKED BY DATE

PLOT DATE = 9/17/2009
FILE NAME = c:\pw_work\PWIDOT\LEFTWICHDL\dms36240\d0259xs-Rampshts-c2.m32
PLOT SCALE = 100.0000 m / M.
USER NAME = leftwichdl