CONTRACT NO. 78060

F.A.P. RTE.	SECTION	COUNTY	TOTAL SHEETS	SHEET NO.
312	101-2(RS-1,N-1)	ALEXANDER	189	179
STA. +040.00		TO STA. +055.00		
FED. ROAD DIST. NO.		ILLINOIS	FED. AID PROJECT	

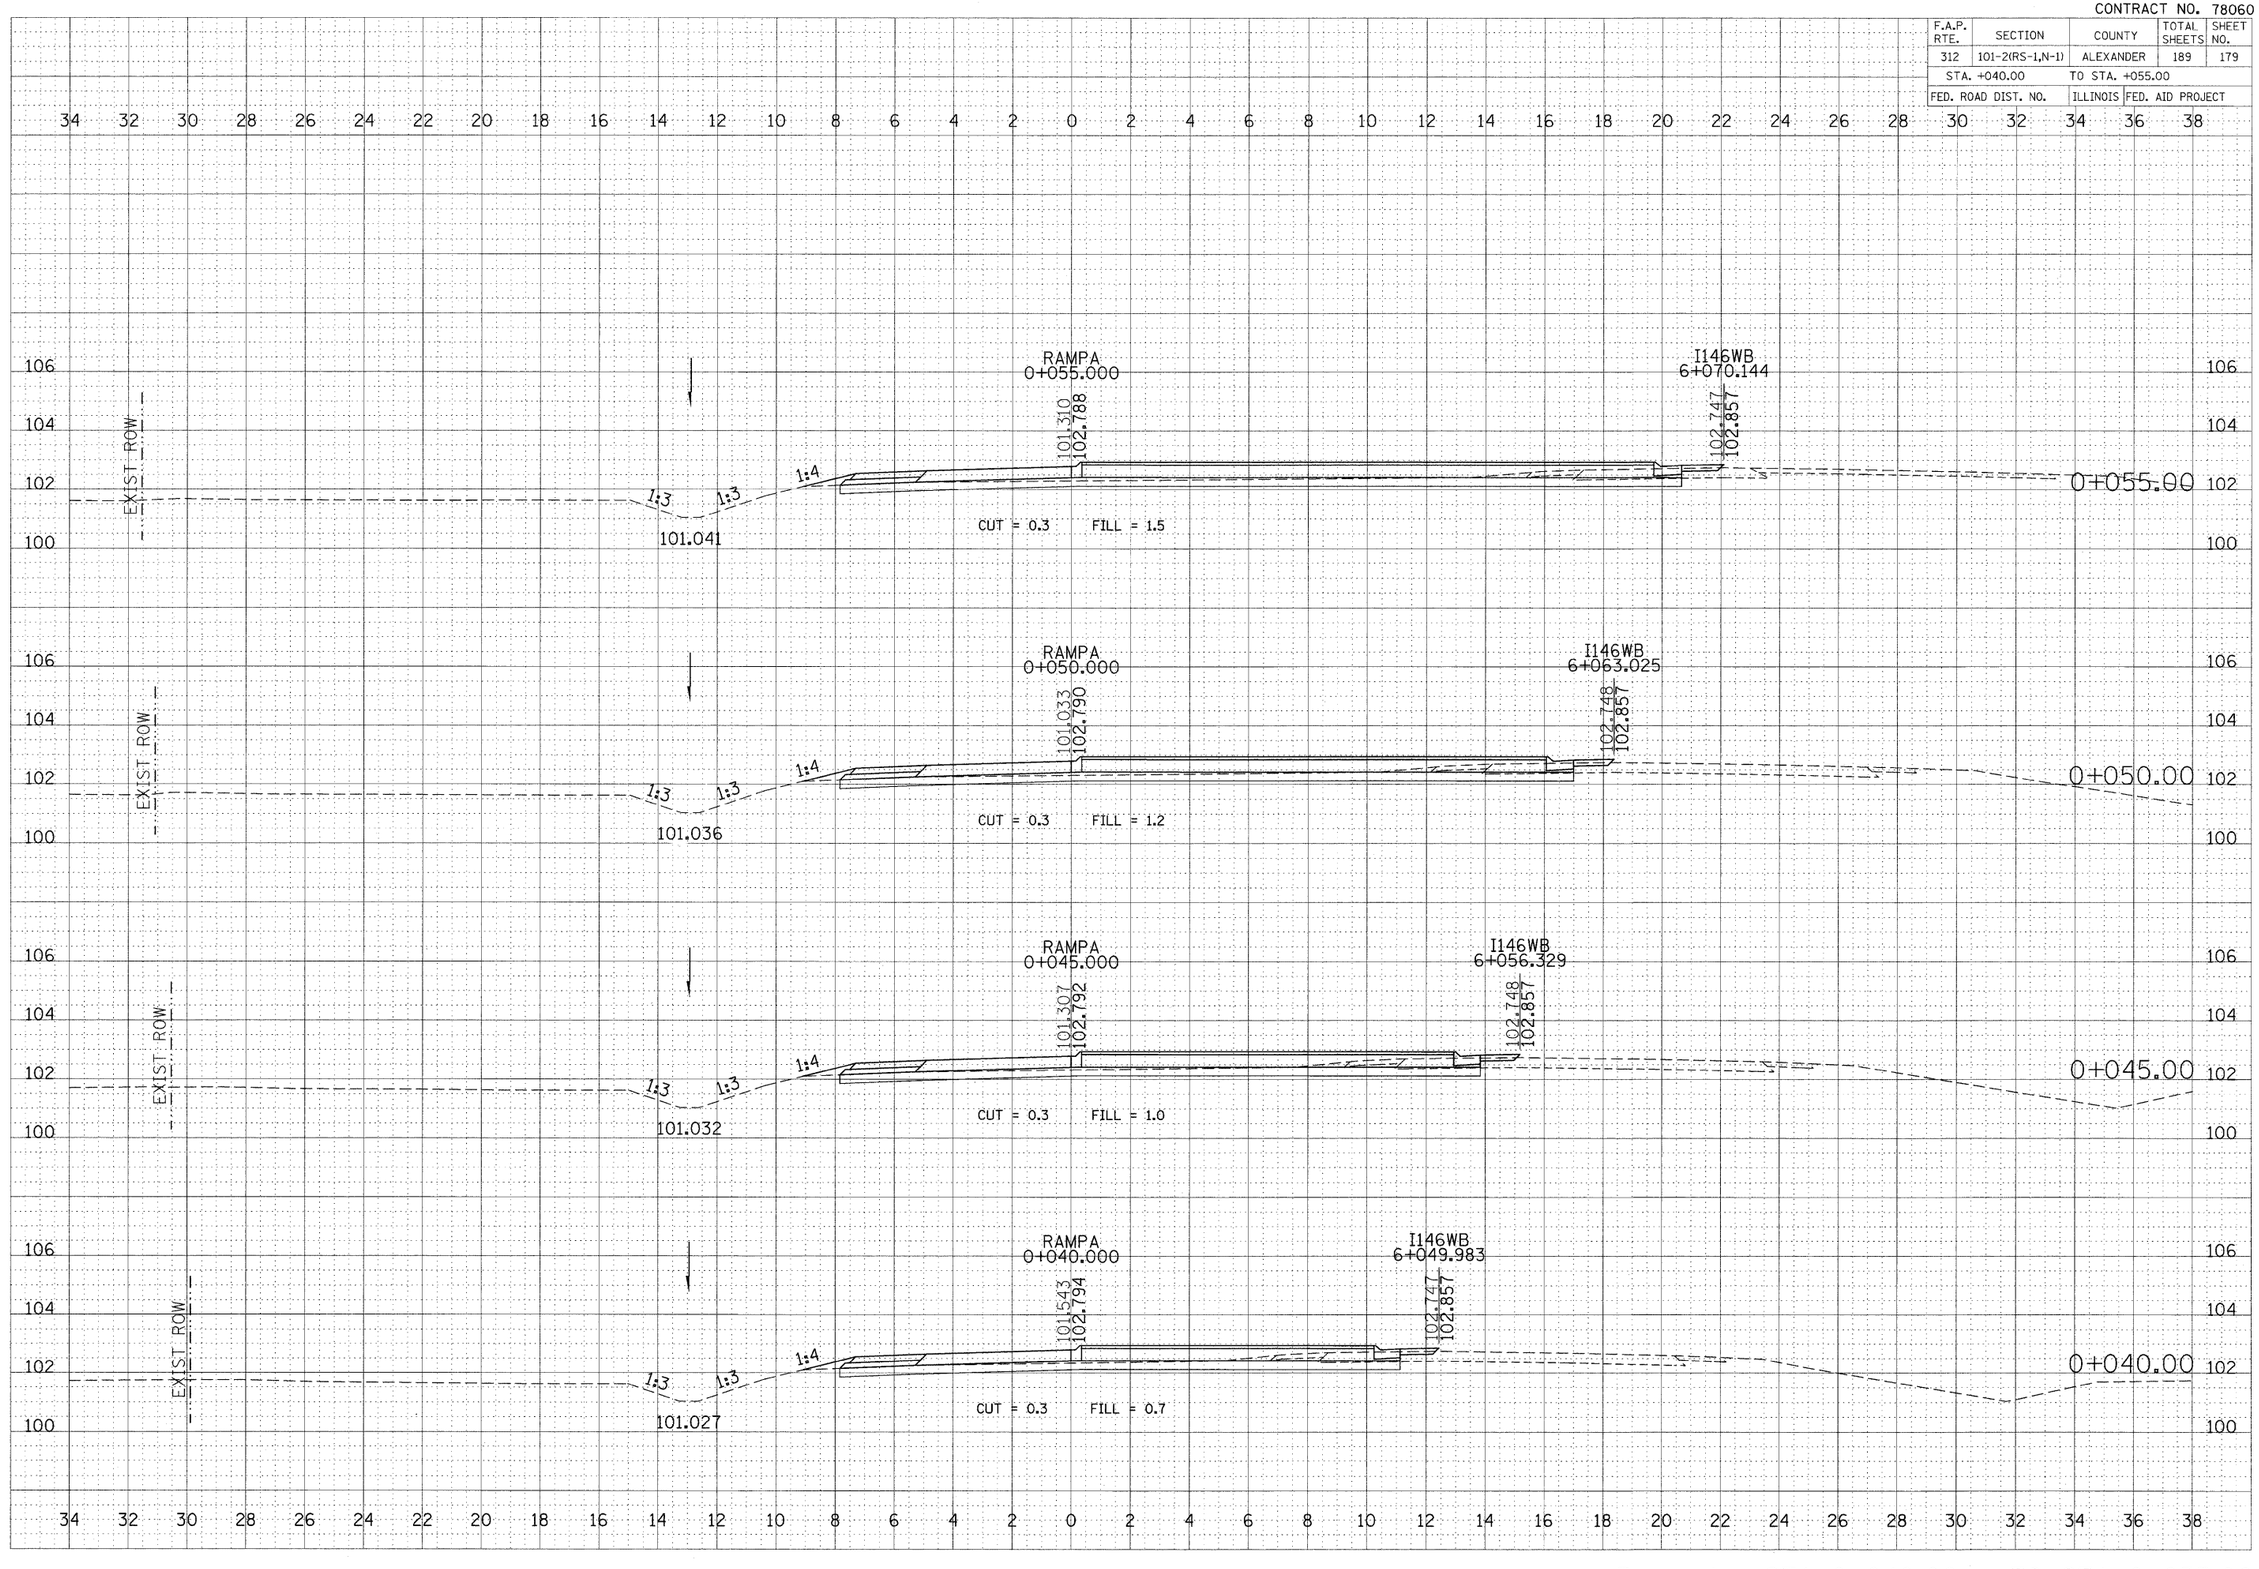

Ramp A: STA 0+040.00 TO STA 0+055.00

FINAL SURVEY
NOTE BOOK
NO.
SURVEYED
PLOTTED
TEMPLATE
AREAS
AREAS CHECKED
BY
DATE

ORIGINAL SURVEY
SURVEYED
PLOTTED
CHECKED
AREAS
AREAS CHECKED
BY
DATE

PLOT DATE = 9/17/2009
FILE NAME = c:\pw_work\PWIDOT\LEFTWICHO\d0025599\xr_Rampsheet-c2m32
PLOT SCALE = 100.0000 m / M.
USER NAME = leftwichol