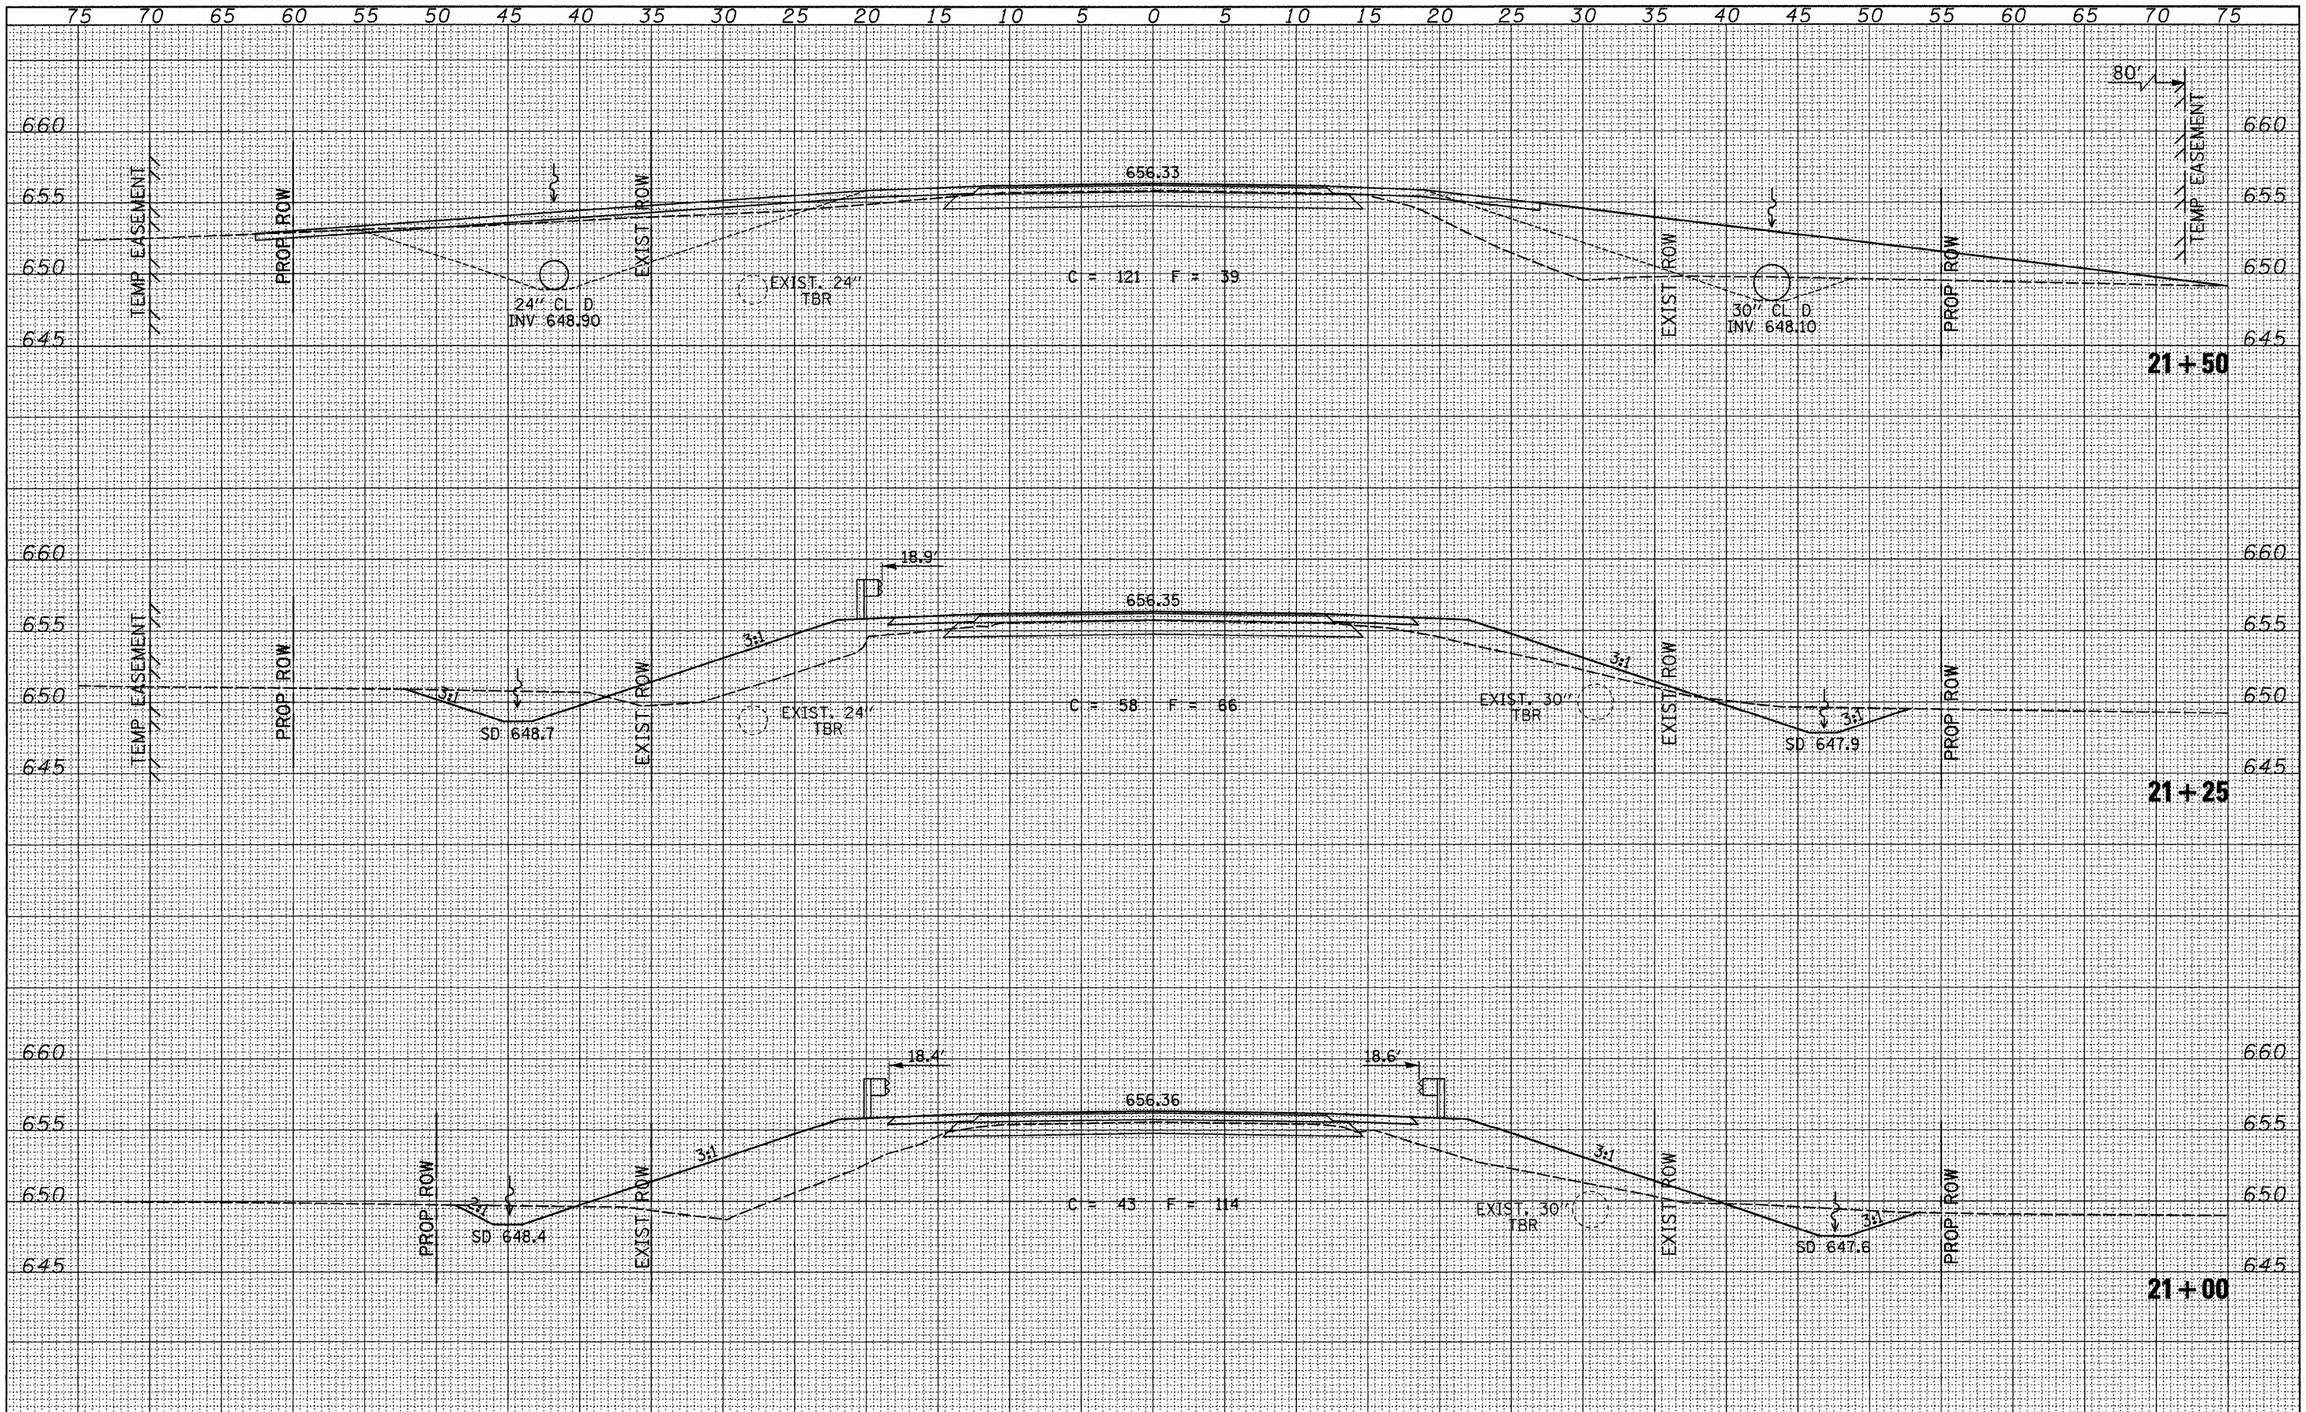

FINAL SURVEY	SURVEYED	BY	DATE
NOTE BOOK	PLOTTED		
	TEMPLATE		
	AREAS		
NO.	AREAS CHECKED		

ORIGINAL SURVEY	SURVEYED	BY	DATE
NOTE BOOK	PLOTTED		
	TEMPLATE		
	AREAS		
NO.	AREAS CHECKED		

FILE NAME = V:\Bridge\2655-LaSalle\2655xshts.dgn	USER NAME = cthomas	DESIGNED -	REVISED -
		DRAWN -	REVISED -
	PLOT SCALE = 5.0000 ' / IN.	CHECKED -	REVISED -
	PLOT DATE = 3/17/2010	DATE -	REVISED -

LASALLE COUNTY
COUNTY HIGHWAY 25 OVER
BRANCH OF NETTLE CREEK

CROSS SECTIONS

SCALE: 1" = 5'-0" | SHEET NO. 5 OF 8 SHEETS | STA. 21+00.00 TO STA. 21+50.00

F.A.S. RTE.	SECTION	COUNTY	TOTAL SHEETS	SHEET NO.
271	09-00658-00-BR	LASALLE	39	36
		CONTRACT NO. 87451		

FED. ROAD DIST. NO. 7 | ILLINOIS | FED. AID PROJECT BRS-0271(103)