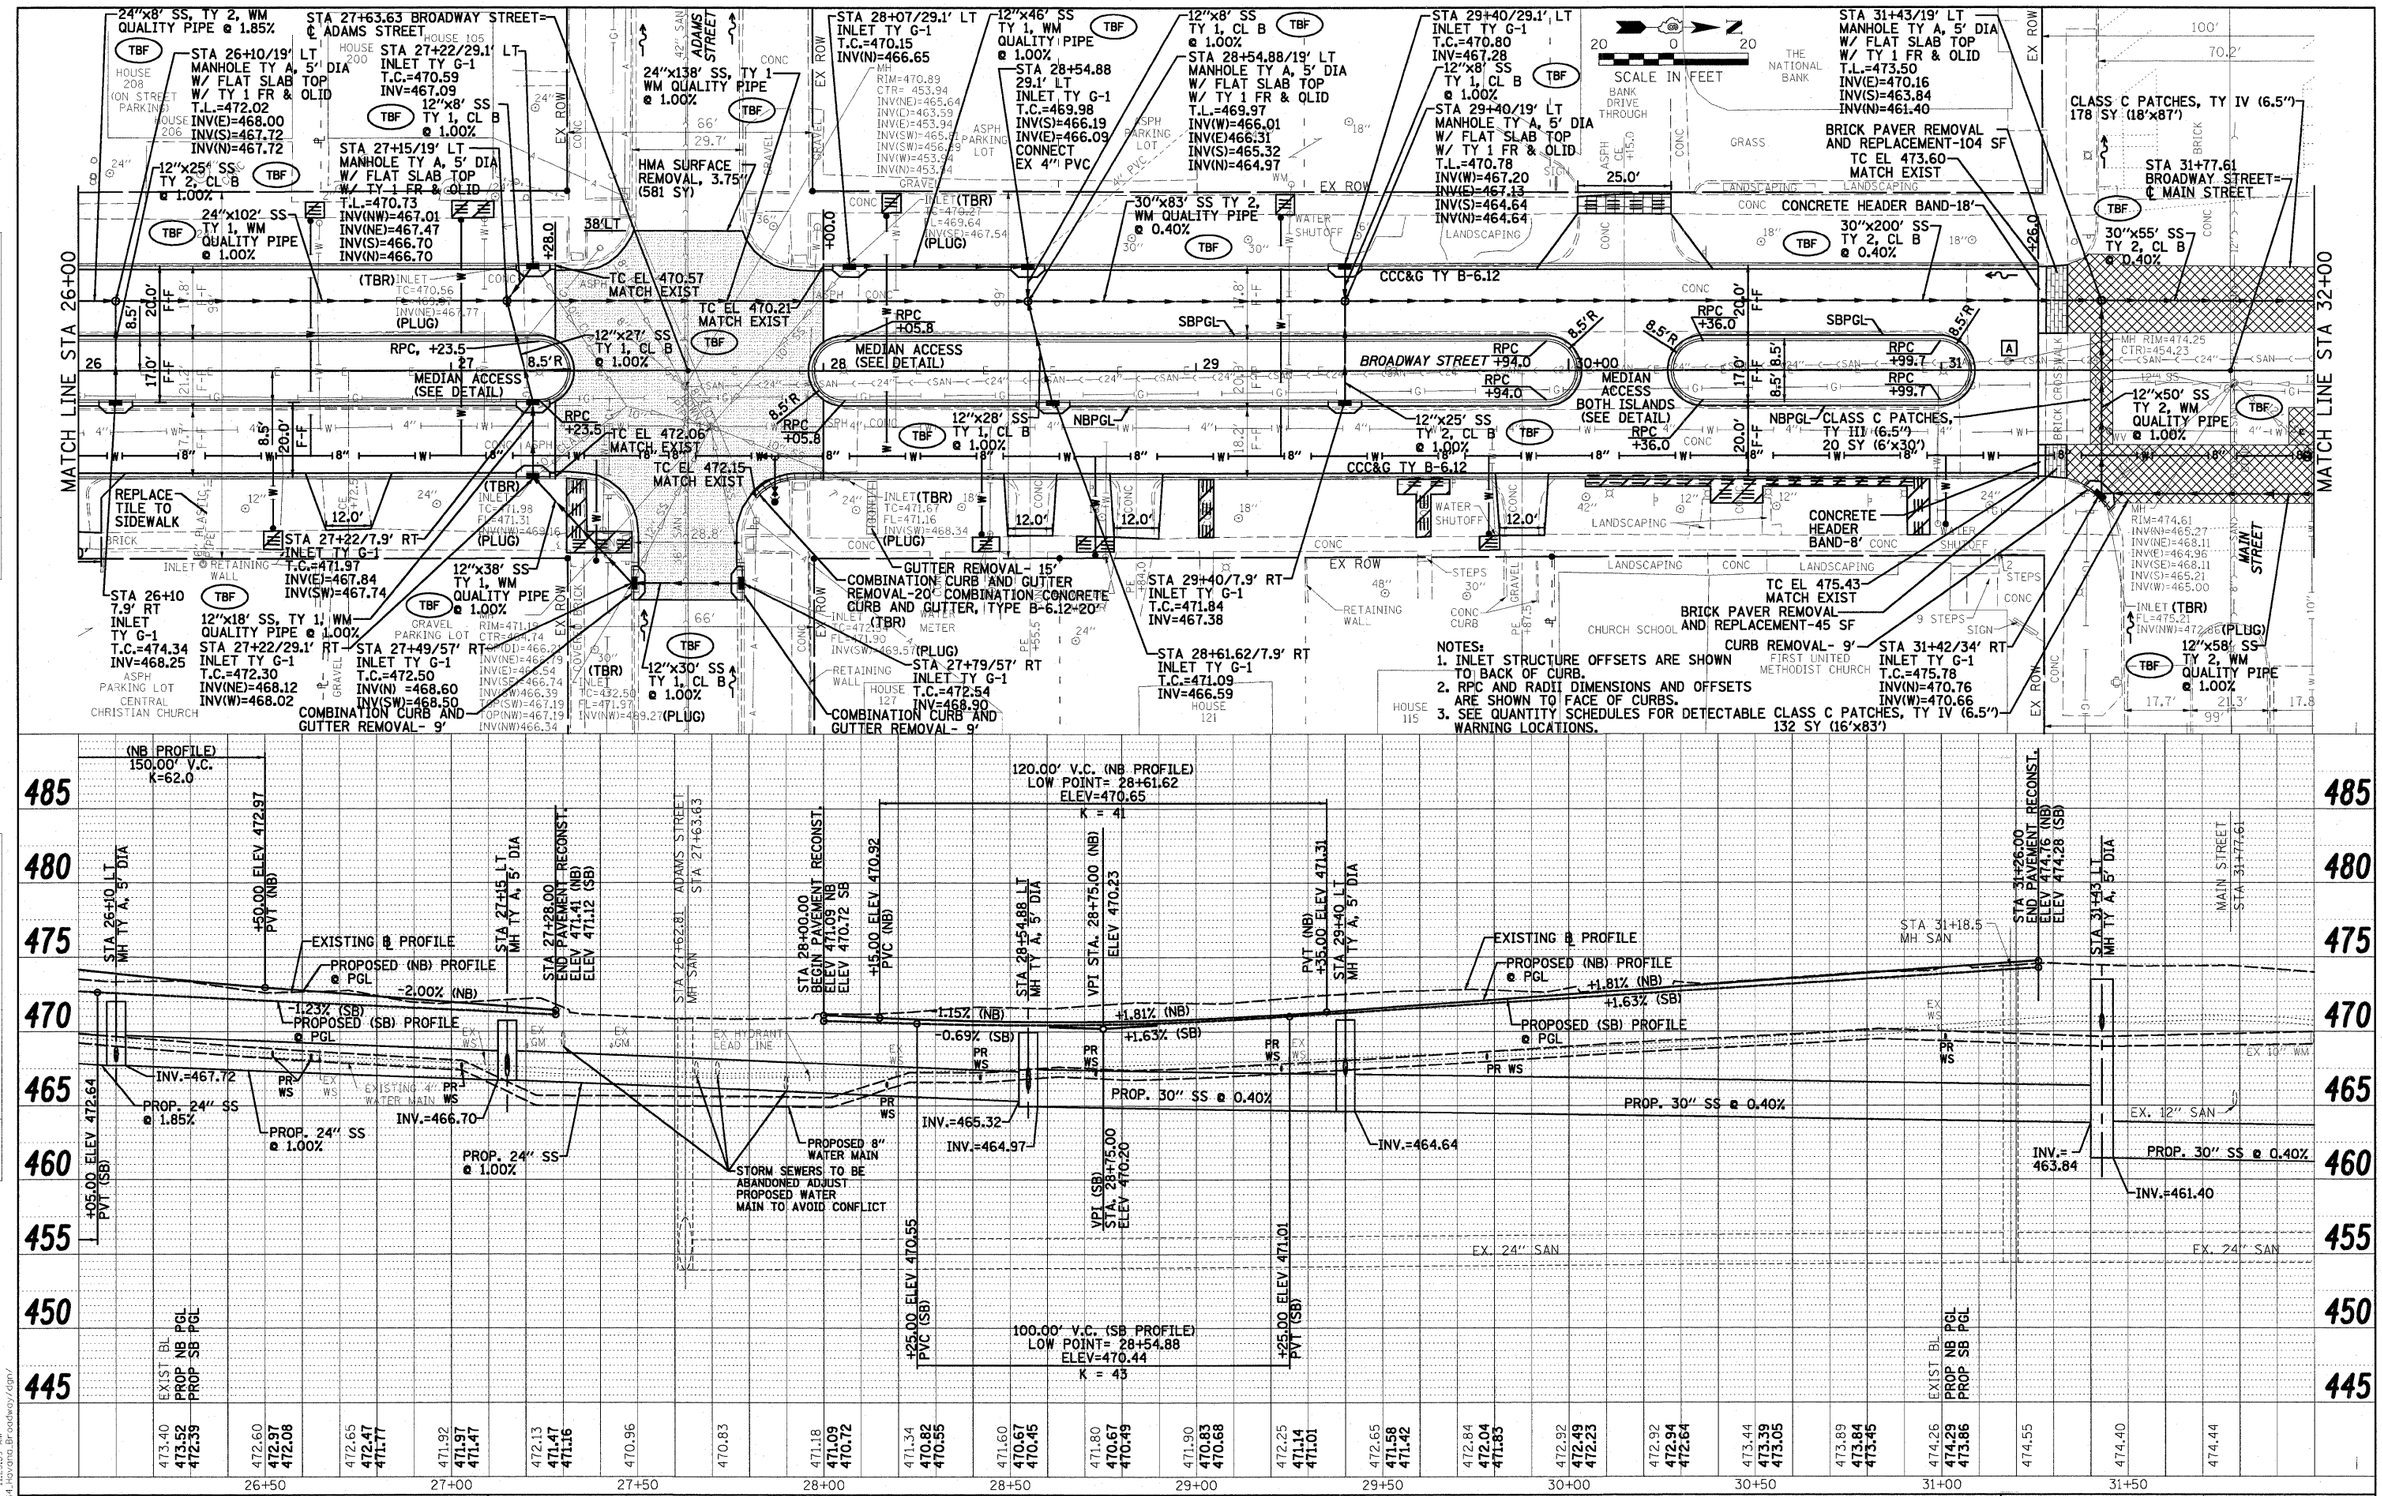

FILE NAME = 0081364_P&P1.dgn	USER NAME =	DESIGNED - PSA	REVISED -
		DRAWN - JTC	REVISED -
	PLOT SCALE =	CHECKED - ERB	REVISED -
	PLOT DATE = 3/9/2010 11:23:39 AM	DATE - 03/09/10	REVISED -

STATE OF ILLINOIS
DEPARTMENT OF TRANSPORTATION

Farnsworth GROUP
7707 NORTH KNOXVILLE AVENUE, SUITE 200, PEORIA, ILLINOIS 61614
(309)689-9888 / (309)689-9620 FAX
www.f-w.com

CITY OF HAVANA – BROADWAY STREET
PLAN & PROFILE
SCALE: 1" = 20' | SHEET NO. OF SHEETS | STA. 26+00 TO STA. 32+00

F.A. RTE.	SECTION	COUNTY	TOTAL SHEETS	SHEET NO.
	05-00035-00-SS	MASON	36	12
		CONTRACT NO. 93502		
FED. ROAD DIST. NO.	ILLINOIS	FED. AID PROJECT		

0081364_P&P1.dgn
3/23/2010 11:23:39 AM
Havana Broadway/dgn/