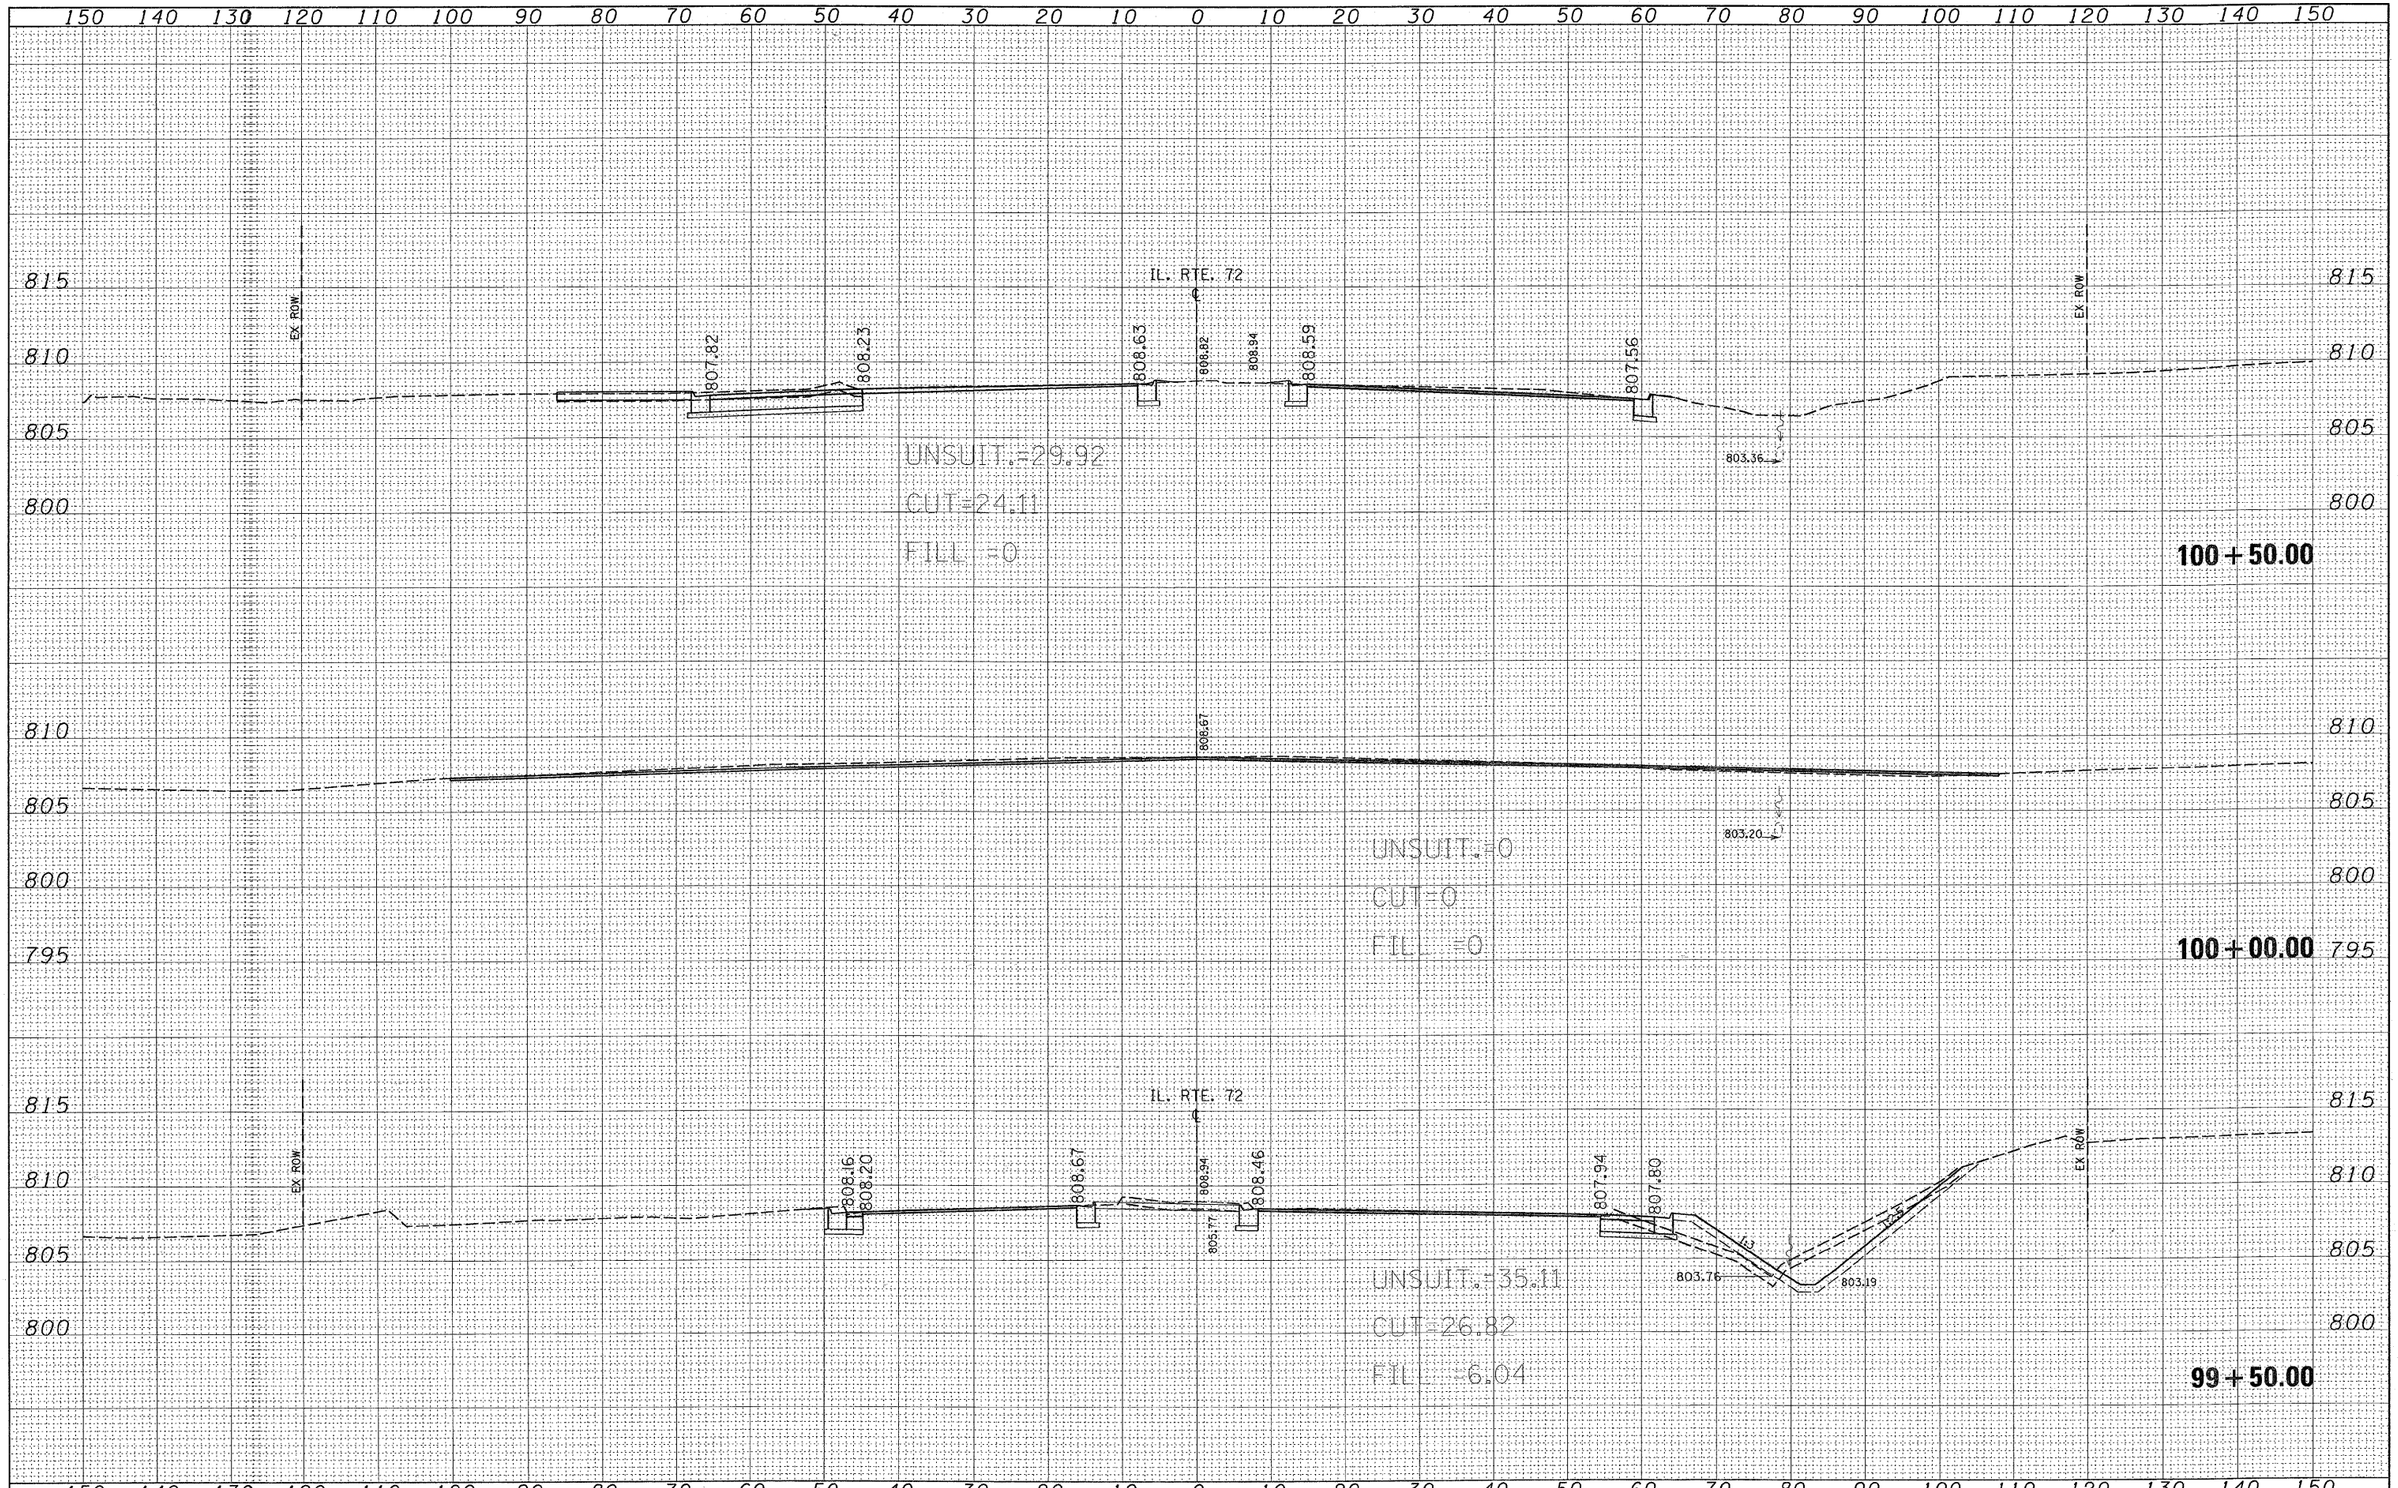

FINAL SURVEY	SURVEYED	PLOTTED	TEMPLATE	AREAS	AREAS CHECKED	BY	DATE
NOTE BOOK NO.							

ORIGINAL SURVEY	SURVEYED	PLOTTED	TEMPLATE	AREAS	AREAS CHECKED	BY	DATE
NOTE BOOK NO.							

FILE NAME = c:\pw_work\PWIDOT\GUILLAUMEFP\d0103849\D149800-sht-xssht-il72.dgn	USER NAME = guillaumefp	DESIGNED -	REVISED -
		DRAWN -	REVISED -
	PLOT SCALE = 10.0000 ' / IN.	CHECKED -	REVISED -
	PLOT DATE = 4/8/2009	DATE -	REVISED -

STATE OF ILLINOIS
DEPARTMENT OF TRANSPORTATION

IL. RTE. 72 (HIGGINS RD)
CROSS SECTIONS

SCALE: | SHEET NO. OF SHEETS | STA. 99+50.00 TO STA. 100+50.00

F.A.P. RTE.	SECTION	COUNTY	TOTAL SHEETS	SHEET NO.
341	32-2-R-N	COOK	53	49

CONTRACT NO. 60E64

ILLINOIS FED. AID PROJECT