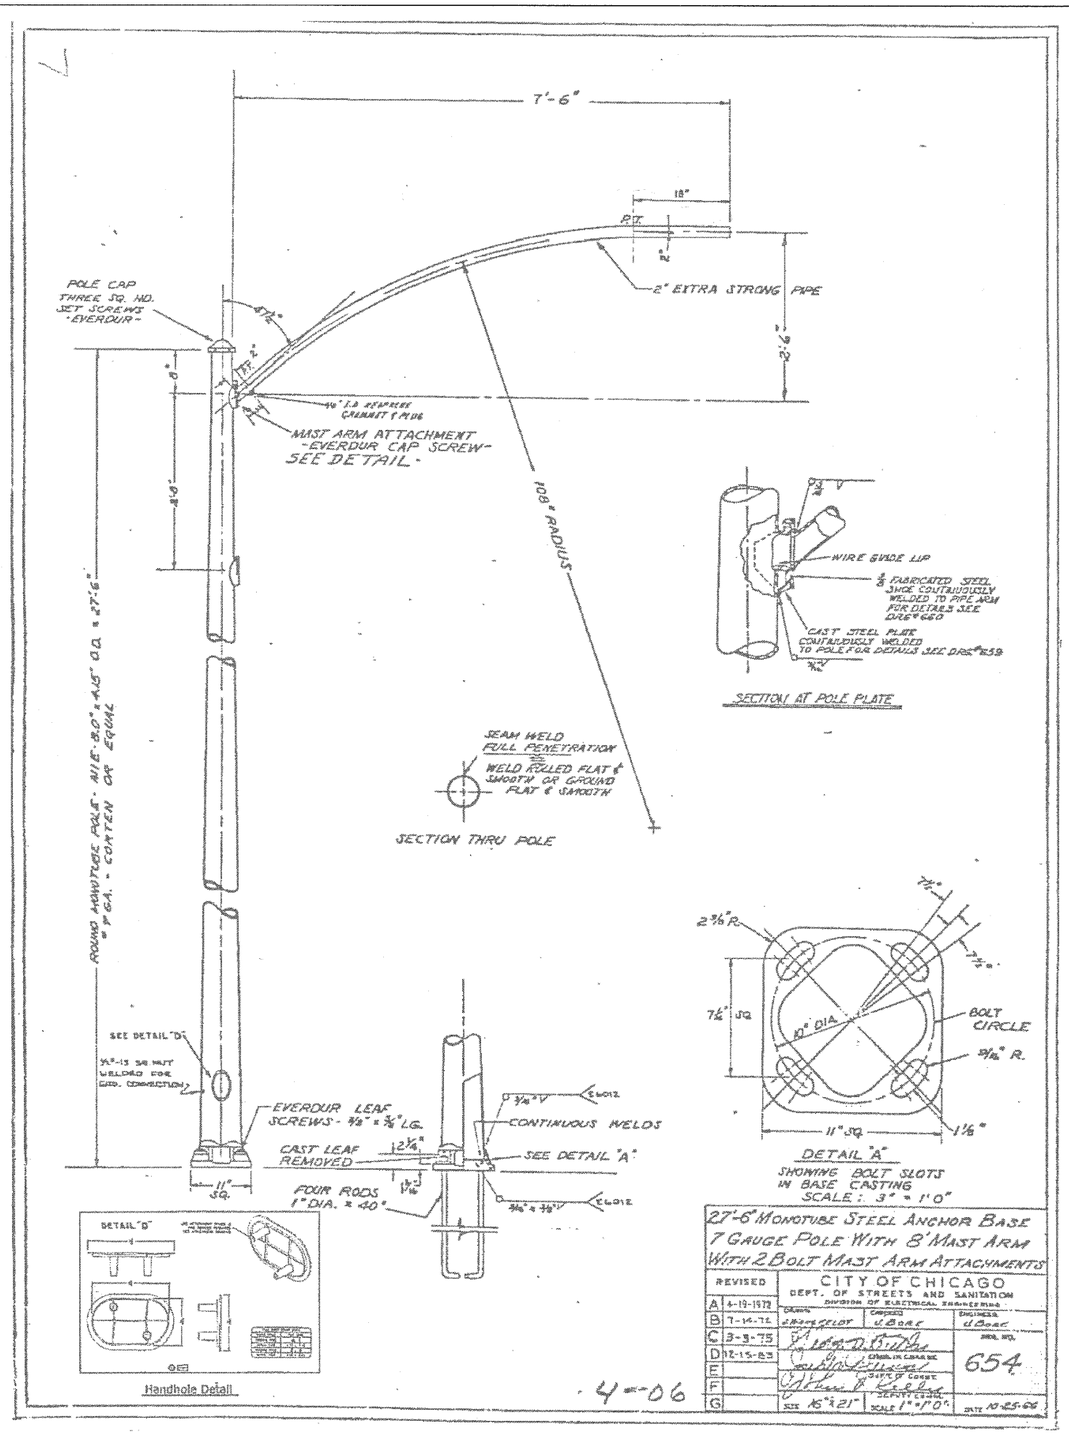

27'-6" MONOTUBE STEEL ANCHOR BASE
7 GAUGE POLE WITH 8' MAST ARM
WITH 2 BOLT MAST ARM ATTACHMENTS

REVISED		CITY OF CHICAGO DEPT. OF STREETS AND SANITATION DIVISION OF ELECTRICAL ENGINEERING		
A	4-19-1972	DRAWN	CHECKED	ENGINEER
B	7-14-72			
C	3-3-75	CHIEF ENGINEER		DWG. NO. 654
D	12-15-83	CHIEF IN CHARGE		
E		DEPT. OF CONST.		
F		SUPERINTENDENT		
G		SIZE 15"x21"	SCALE 1"=1'0"	DATE 10-25-66

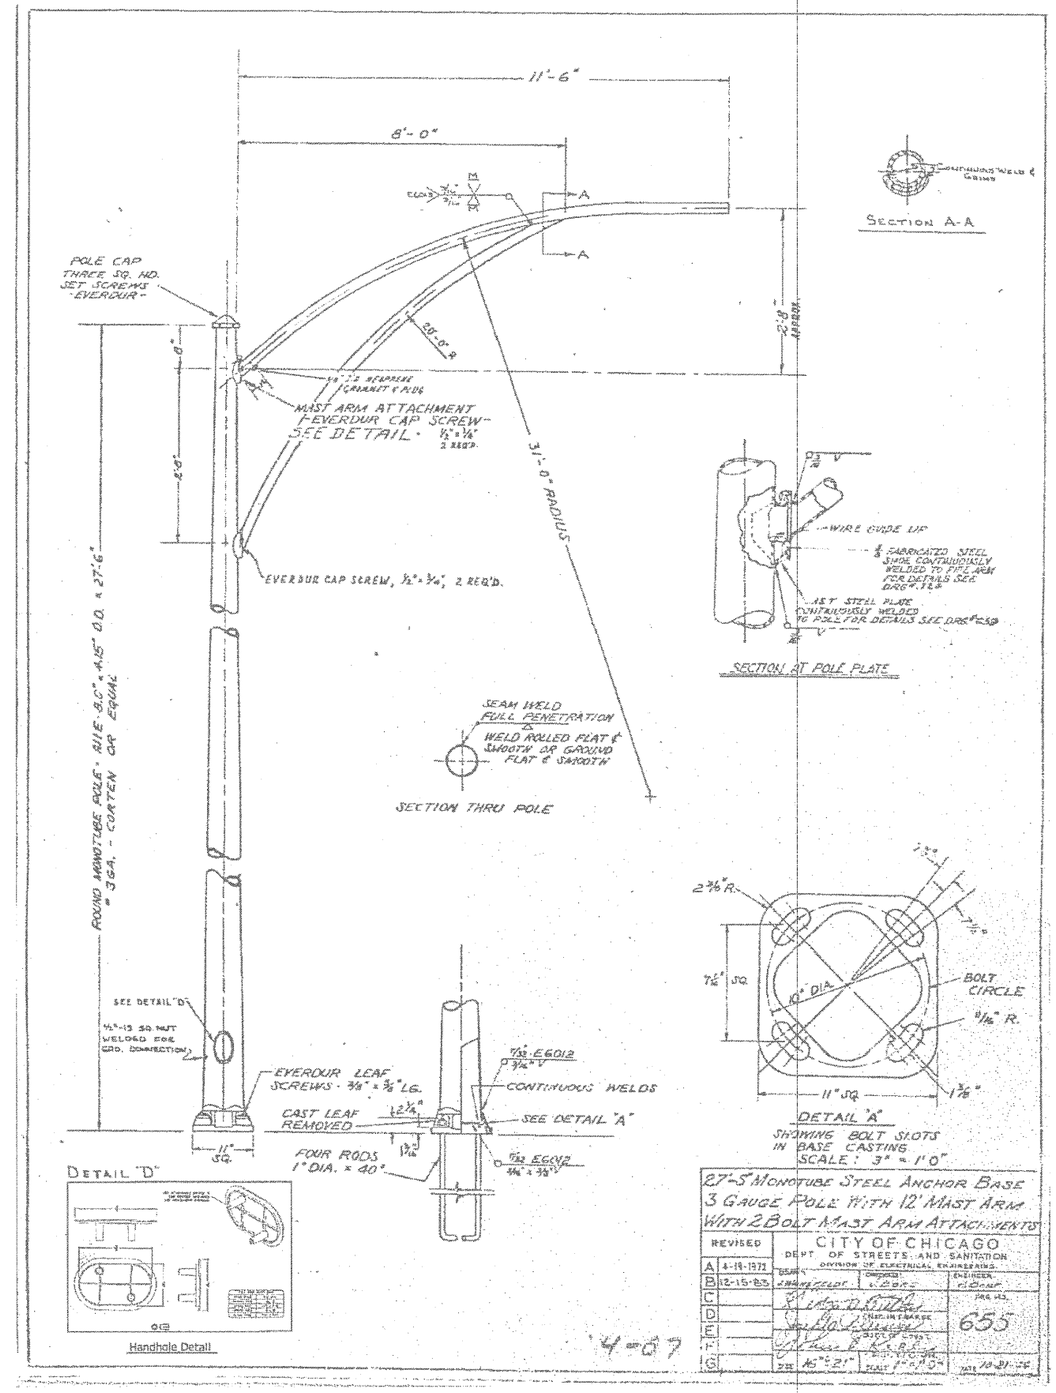

27'-5" MONOTUBE STEEL ANCHOR BASE
3 GAUGE POLE WITH 12' MAST ARM
WITH 2 BOLT MAST ARM ATTACHMENTS

REVISED		CITY OF CHICAGO DEPT. OF STREETS AND SANITATION DIVISION OF ELECTRICAL ENGINEERING		
A	4-19-1972	DRAWN	CHECKED	ENGINEER
B	12-15-83			
C		CHIEF ENGINEER		DWG. NO. 655
D		CHIEF IN CHARGE		
E		DEPT. OF CONST.		
F		SUPERINTENDENT		
G		SIZE 15"x21"	SCALE 1"=1'0"	DATE 10-21-75

REGINA WEBSTER AND ASSOC. INC.
CIVIL ENGINEERING CONSULTANTS
6160 North Cicero Avenue, Suite 500
Chicago, Illinois 60623-369

RWA Regina Webster & Associates, Inc.

FILE NAME = $FILEL$	USER NAME = $USER$	DESIGNED - JS	REVISED - ___	STATE OF ILLINOIS DEPARTMENT OF TRANSPORTATION
		DRAWN - DW	REVISED - ___	
	PLOT SCALE = $SCALE$	CHECKED - JD	REVISED - ___	
	PLOT DATE = $DATE$	DATE - 03/27/09	REVISED - ___	

BUREAU OF ELECTRICITY STANDARD DETAILS
TRAFFIC SIGNAL IMPROVEMENT PLAN

SCALE: NONE | SHEET NO. 7 OF 13 SHEETS | STA. _____ TO STA. _____

F.A.P. RTE.	SECTION	COUNTY	TOTAL SHEETS	SHEET NO.
389	2009-031-TS	COOK	13	7
		CONTRACT NO. 60G31		

FED. ROAD | DIST. NO. _ | ILLINOIS | FED. AID PROJECT