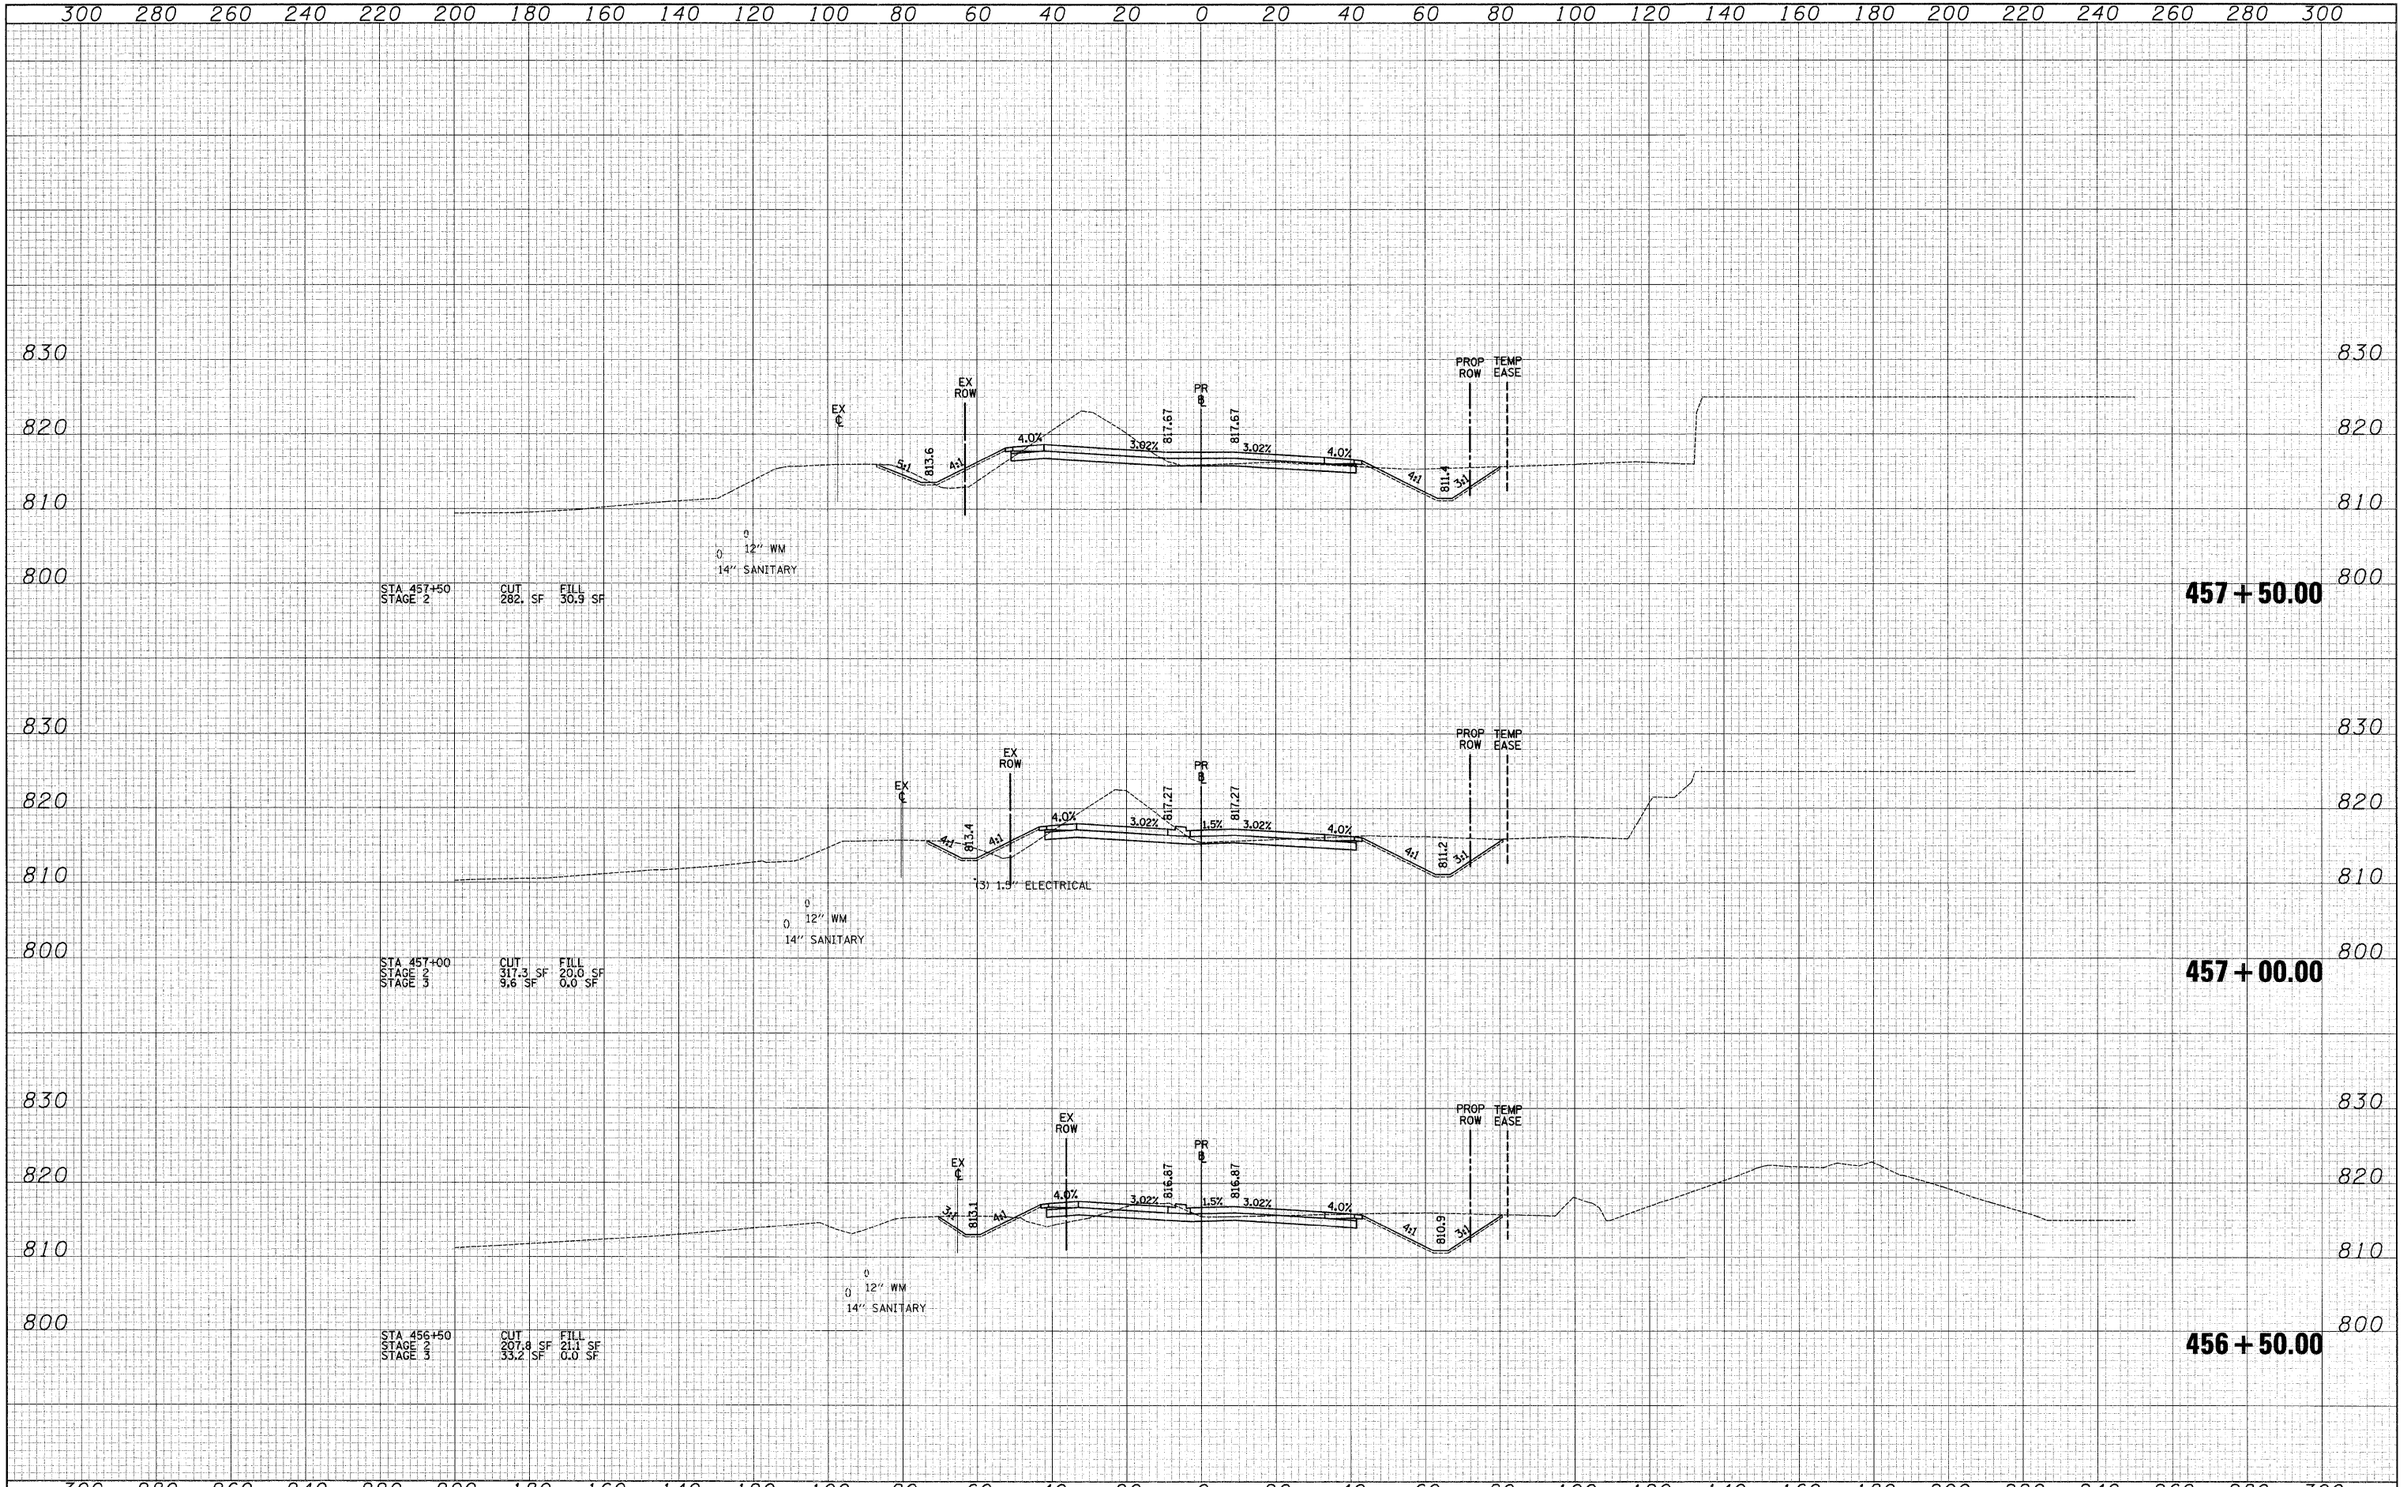

FINAL SURVEY		BY	DATE
NOTE BOOK	SURVEYED		
	PLOTTED		
	TEMPLATE		
	AREAS		
NO.	AREAS CHECKED		

ORIGINAL SURVEY		BY	DATE
NOTE BOOK	SURVEYED		
	PLOTTED		
	TEMPLATE		
	AREAS		
NO.	AREAS CHECKED		

FILE NAME =	USER NAME = ead	DESIGNED - JSM	REVISED -
CIVILTECH		DRAWN - JSM	REVISED -
	PLOT SCALE = 20.0000 ' / IN.	CHECKED - DNM	REVISED -
	PLOT DATE = 3/27/2009	DATE - 3/30/09	REVISED -

KANE COUNTY
DEPARTMENT OF TRANSPORTATION

CROSS SECTIONS – STEARNS ROAD

SCALE: 1"=10'V/20'H | SHEET NO. 17 OF 63 SHEETS | STA. 456+50.00 TO STA. 457+50.00

F.A. RTE.	SECTION	COUNTY	TOTAL SHEETS	SHEET NO.
361	06-00214-25-BR	KANE	220	162
		CONTRACT NO. 63076		

FED. ROAD DIST. NO. 1 | ILLINOIS | FED. AID PROJECT