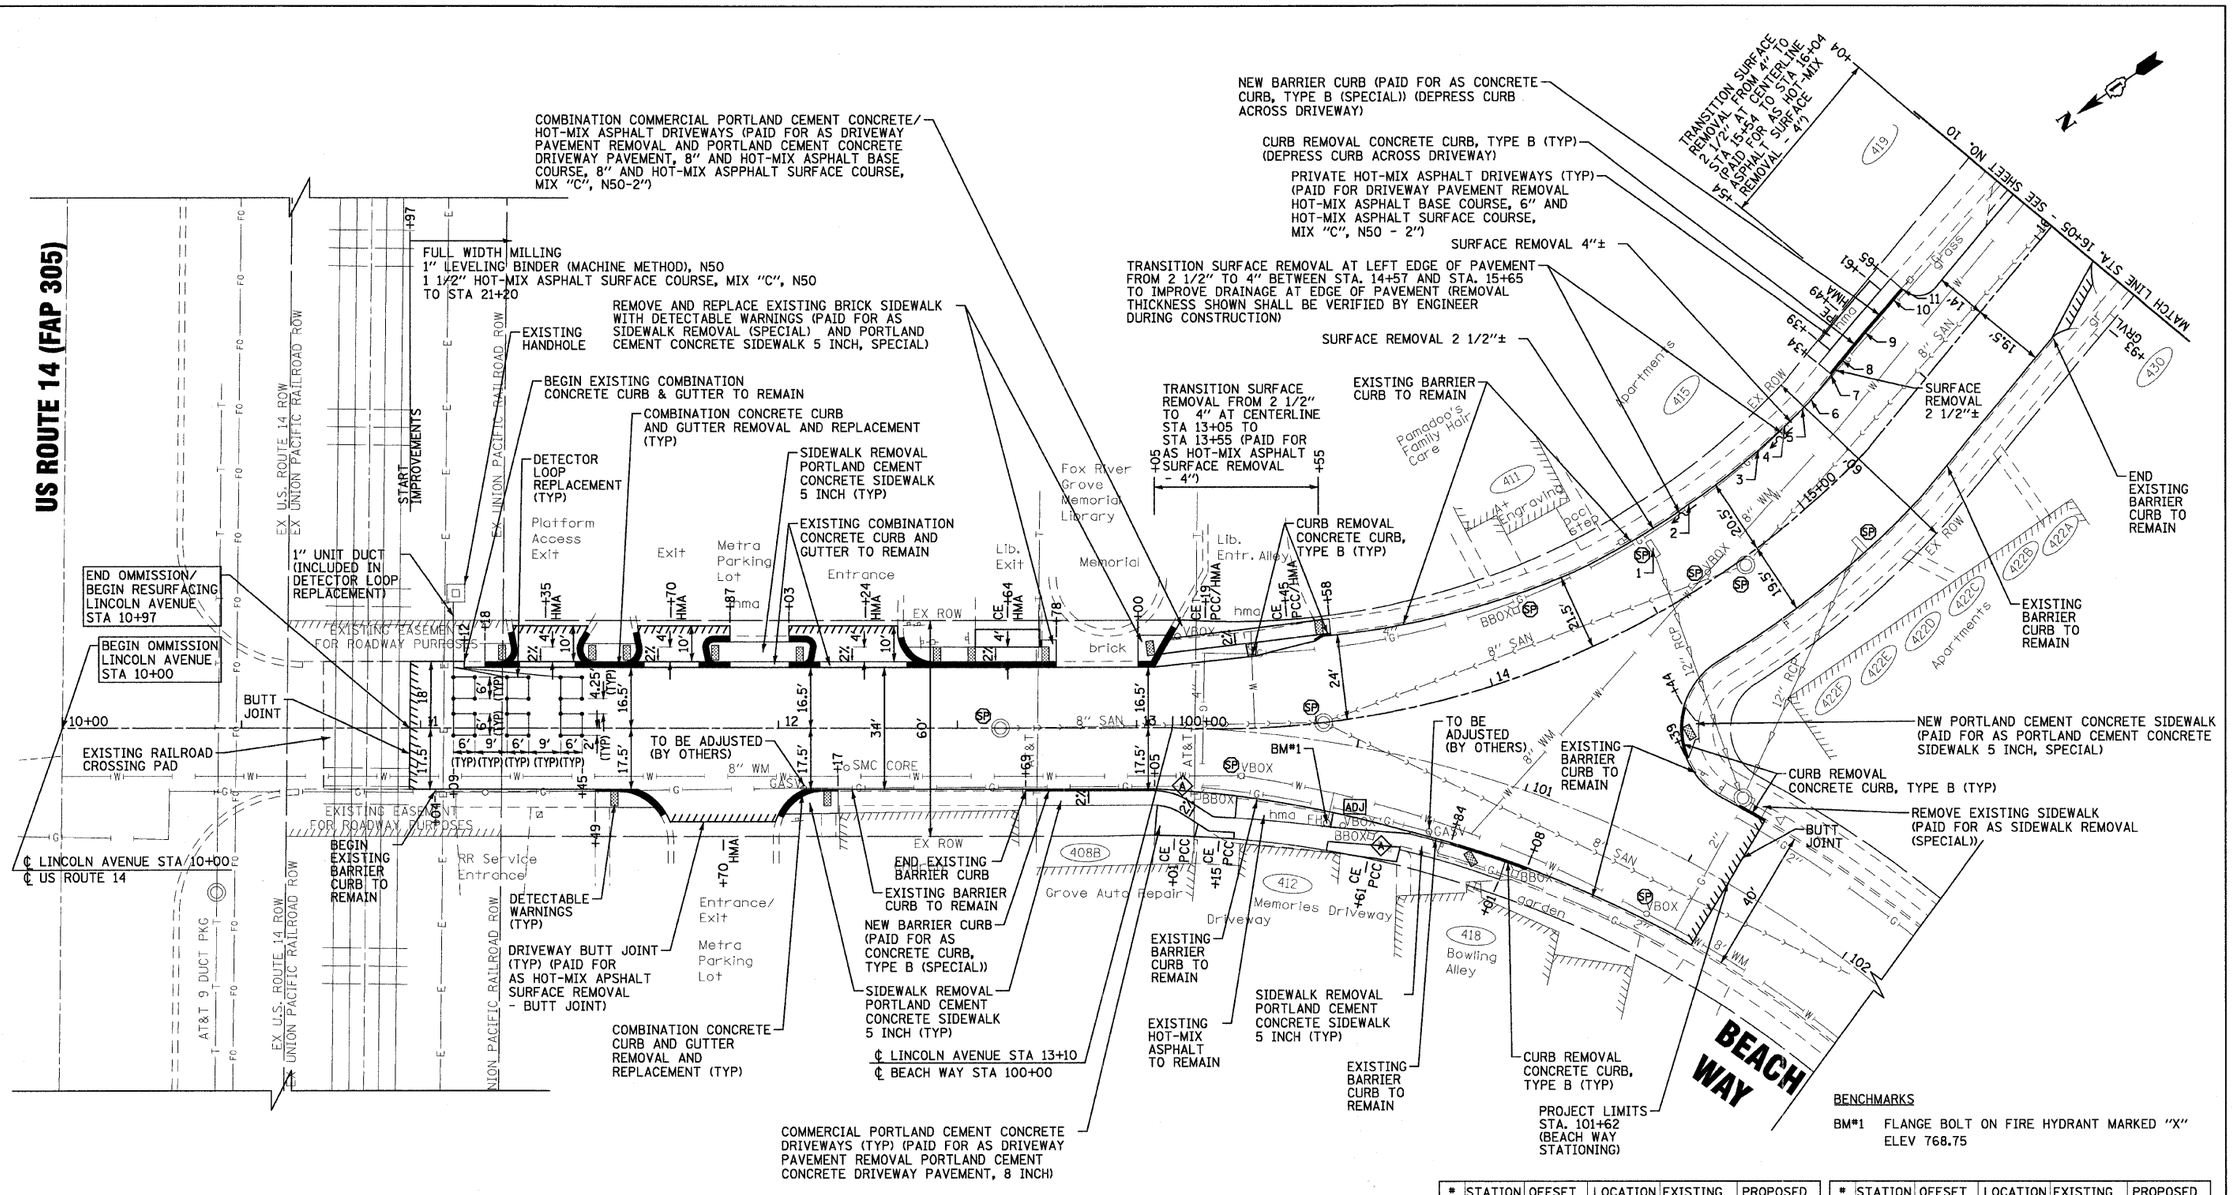

BENCHMARKS

BM#1 FLANGE BOLT ON FIRE HYDRANT MARKED "X" ELEV 768.75

*	STATION	OFFSET	LOCATION	EXISTING ELEVATION	PROPOSED ELEVATION
1	14+59	16.5' LT	RIM	765.87±	MATCH EX
2	14+76	20.5' LT	EOP	766.14±	766.04
		21' LT	BC	766.42±	MATCH EX
3	15+01	20.5' LT	EOP	766.21±	766.14
		21' LT	BC	766.33±	MATCH EX
4	15+11	20.5' LT	EOP	766.16±	766.18
		21' LT	BC	766.31±	MATCH EX
5	15+18	20.5' LT	EOP	766.16±	766.21
		21' LT	BC	766.25±	MATCH EX
6	15+25	20.5' LT	EOP	766.22±	766.23
		21' LT	BC	766.30±	MATCH EX
7	15+34	20.5' LT	EOP	766.30±	766.27
		21' LT	BC	766.31±	766.32

*	STATION	OFFSET	LOCATION	EXISTING ELEVATION	PROPOSED ELEVATION
8	15+39	20.5' LT	EOP	766.30±	766.33
		21' LT	BC	766.31±	766.39
		25' LT	BW	766.36±	766.47
		29' LT	DWY	766.60±	MATCH EX
9	15+49	20.5' LT	EOP	766.33±	766.40
		21' LT	BC	766.33±	766.46
		25' LT	BW	766.34±	766.54
		29' LT	DWY	766.64±	MATCH EX
10	15+61	20.5' LT	EOP	766.52±	766.49
		21' LT	BC	766.49±	766.55
		25' LT	BW	766.60±	766.63
		29' LT	DWY	766.80±	MATCH EX
11	15+65	20.5' LT	EOP	766.67±	MATCH EX
		25' LT	BW	766.65±	MATCH EX

LINCOLN AVENUE

COPYRIGHT © 2009, BY BAXTER & WOODMAN, INC.
LICENSED PROFESSIONAL ENGINEER
STATE OF ILLINOIS
LICENSE NO. 062-047109
MY LICENSE EXPIRES 11/30/09
3/10/2009

...\photo\VA-DOE 9400.dgn
...\CADD-SURVEY\PLOTS\080923.tb
I:\FRGVV\080923-Lincoln Ave STP LAPP\CADD-SURVEY\DRAWINGS\DGNS\080923 PP1.sht

BAXTER & WOODMAN Consulting Engineers

DESIGNED	REW	REVISED - IDOT REVIEW 02-09-09	
DRAWN	CJC	REVISED - IDOT REVIEW 03-04-09	
CHECKED	RWL	REVISED -	
DATE	12-12-08	FILE - 080923-PP1.sht	

VILLAGE OF FOX RIVER GROVE, ILLINOIS
LINCOLN AVENUE STP (LAPP)
IMPROVEMENTS

PLAN – LINCOLN AVENUE

SCALE: 1" = 20' | STA. 10+00 | TO STA. 16+05

F.A.U. RTE.	SECTION	COUNTY	TOTAL SHEETS	SHEET NO.
0015	08-00020-00-RS	McHENRY	26	9
FED. ROAD DIST. NO. C-91-201-09		CONTRACT NO. 63162		
ILLINOIS	FED. AID PROJECT M-9003 (167)			