P:\080301\CAD\PHASE 2\DWG\080301-SHT-COVER.DWG
February 12, 2009 2:27:04 p.m.

F.A.U. ROUTE	MUNICIPAL SECTION	COUNTY	TOTAL SHTS.	SHEET NO.
043	08-00108-00-RS	McHENRY	6	1
COVER SHEET				
F.H.W.A. REG.5	ILLINOIS	PROJECT M-9003(181)		

STATE OF ILLINOIS
DEPARTMENT OF TRANSPORTATION
DIVISION OF HIGHWAYS

PLANS FOR PROPOSED
FEDERAL AID HIGHWAY

F.A.U. 043
CALHOUN STREET RESURFACING
SECTION 08-00108-00-RS
PROJECT NO. M-9003 (181)
CITY OF WOODSTOCK
McHENRY COUNTY

C-91-229-09

INDEX TO SHEETS

SHEET NO.	DESCRIPTION
1	COVER SHEET
2	GENERAL NOTES, TYPICAL SECTION AND SUMMARY OF QUANTITIES
3	PLAN SHEET
4-6	DISTRICT ONE STANDARD DETAILS

STATE STANDARDS

000001-05	STANDARD SYMBOLS, ABBREVIATIONS AND PATTERNS
602011-01	CATCH BASIN, TYPE C
606001-04	CONCRETE CURB TYPE B AND COMBINATION CONCRETE CURB AND GUTTER
701301-03	LANE CLOSURE, 2L, 2W, SHORT TIME OPERATIONS
701311-03	LANE CLOSURE, 2L, 2W, MOVING OPERATIONS, DAY ONLY
701501-05	URBAN LANE CLOSURE, 2L, 2W, UNDIVIDED
701901-01	TRAFFIC CONTROL DEVICES
780001-02	TYPICAL PAVEMENT MARKINGS

CITY STANDARDS - INCLUDED IN PROPOSAL BOOKLET

FRAMES AND GRATES
SANITARY SEWER AND STORM SEWER TRENCH SECTION (IN PAVED AREAS)
CASTING ADJUSTMENTS FOR STRUCTURES IN PAVED AREAS
CASTING ADJUSTMENTS FOR STRUCTURES WITHIN THE CURB LINE

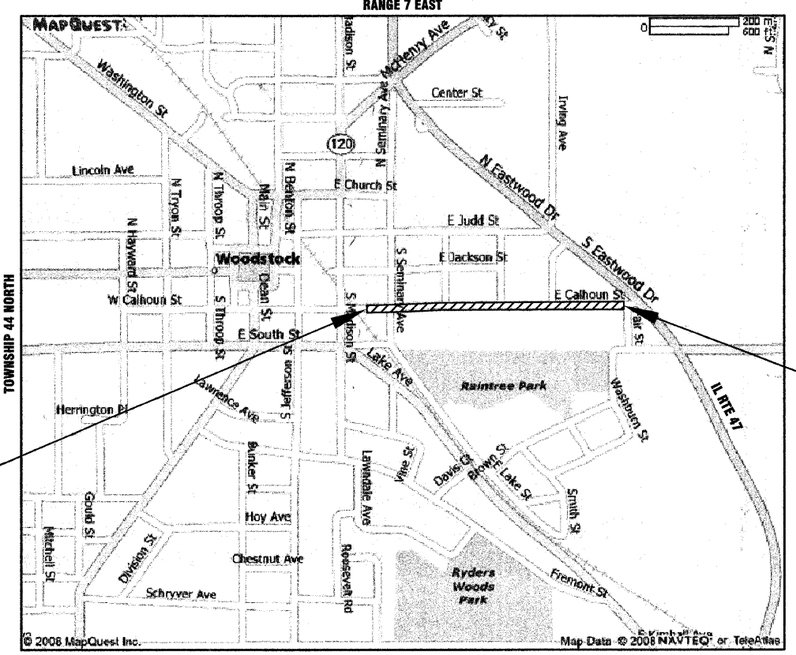

TOWNSHIP 44 NORTH

RANGE 7 EAST

PROJECT BEGINS STATION 17+25

PROJECT ENDS STATION 39+12

LOCATION MAP
APPROXIMATE SCALE 1" = 550'
GROSS AND NET LENGTH OF PROJECT = 2187 LF (0.414 MILE)

LOCATION OF SECTION INDICATED THUS: —

STATE OF ILLINOIS
DEPARTMENT OF TRANSPORTATION
DIVISION OF HIGHWAYS

APPROVED March 20, 2009
CITY OF WOODSTOCK

PASSED MARCH 31 2009
CHRISTOPHER HOLT
DISTRICT 1 ENGINEER OF LOCAL ROADS AND STREETS

RELEASING FOR BID BASED ON LIMITED REVIEW APRIL 6, 2009
DEPUTY DIRECTOR OF HIGHWAYS REGION 1 ENGINEER

ROADWAY AND PAVEMENT MARKING PLANS 0 30 60

WARNING
CALL JULIE TOLL FREE 1-800-892-0123
CALL BEFORE YOU DIG

ADT = 6400 (2008)
POSTED SPEED LIMIT = 30 MPH
DESIGN SPEED 35 MPH
CONTRACT NO. 63168

PRINTED BY THE AUTHORITY OF THE STATE OF ILLINOIS

DATE: 2-12-09
BY: Mark A. Stott
LICENSE EXPIRES: NOVEMBER 30, 2009

LICENSE NO. 38485
MARK A. STOTT 38485 REGISTERED PROFESSIONAL ENGINEER STATE OF ILLINOIS
SEAL:

HLR
Account Number 08.0301.330

Hampton Lenzini and Renwick, Inc.
Civil Engineers
Land Surveyors
380 Shepard Drive
Elgin, Illinois 60123-7010
847.697.6700

FEDERAL AID ENGINEER: ALEX HOUSEH 847-705-4410