FAU RTE.	SECTION	COUNTY	TOTAL SHEETS
321	04-00034-00-FP	WILL	22
F.H.W.A. REG.	ILLINOIS	PROJECT	M-800

CONTRACT NO. 63171

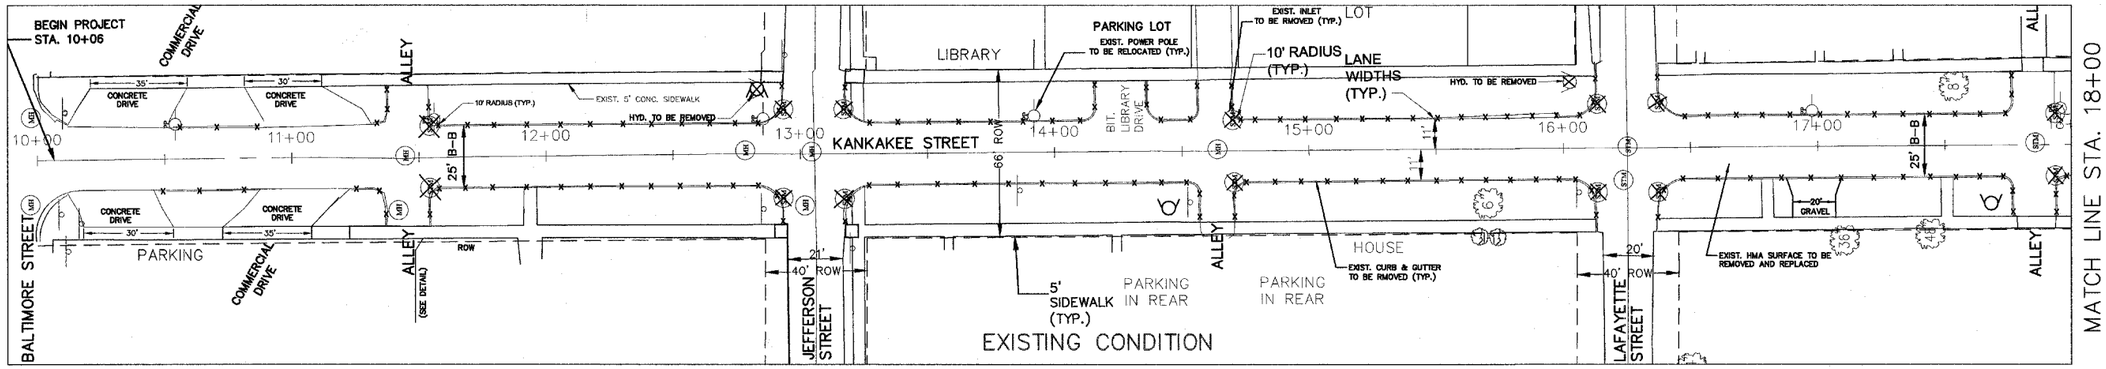

MATCH LINE STA. 18+00
SEE SHEET 9

GRAPHIC SCALE
30 0 15 30
(IN FEET)
1 inch = 30 ft.

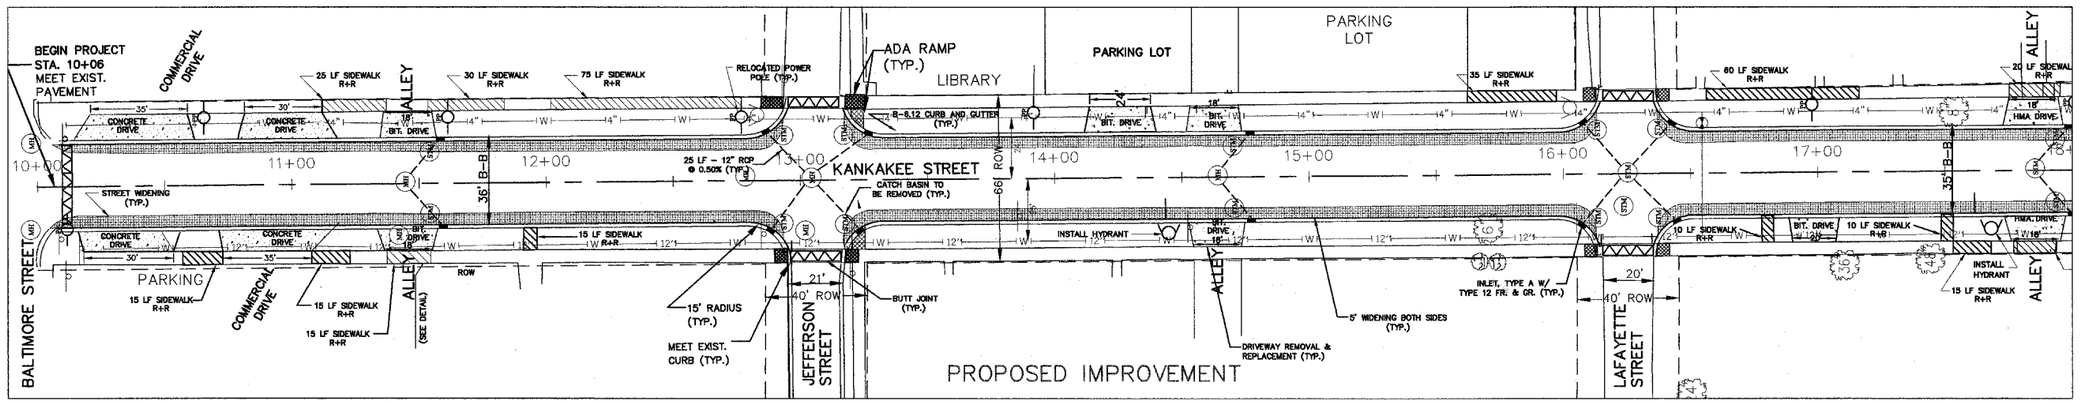

MATCH LINE STA. 18+00
SEE SHEET 9

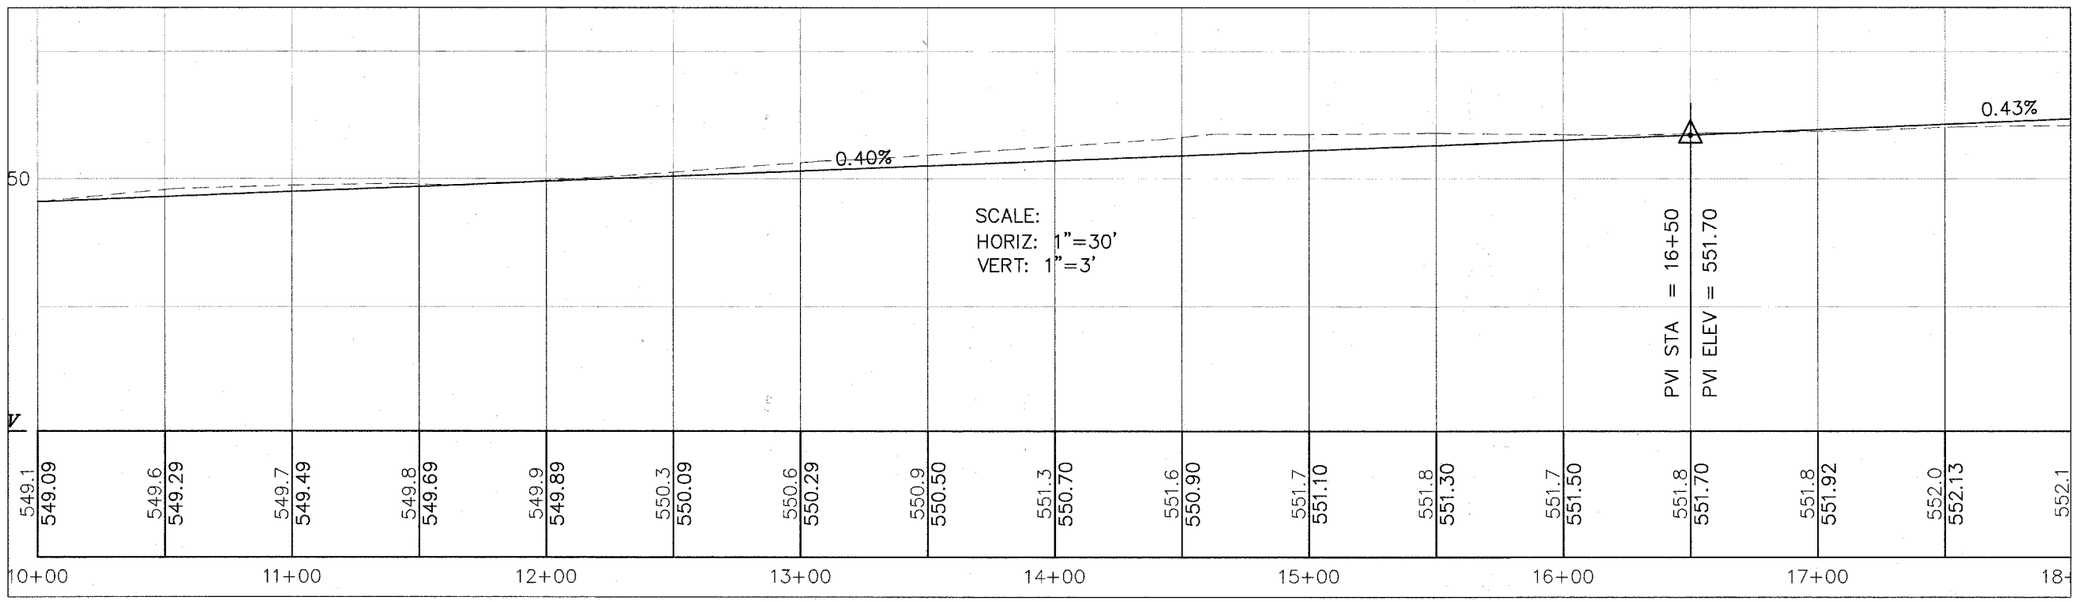

LEGEND

- SIDEWALK REMOVAL AND REPLACEMENT
- PAVEMENT WIDENING
- ADA SIDEWALK RAMP
- DRIVEWAY REMOVAL AND REPLACEMENT
- BUTT JOINT

REVISIONS			
1		6	
2		7	
3		8	
4		9	
5		10	

PREPARED BY:
ROGINA & ASSOCIATES, LTD.
ENGINEERS · SURVEYORS · PLANNERS
93 Caterpillar Drive · Joliet, Illinois · 815/729-0777 · FAX 815/729-0782

CLIENT: CITY OF WILMINGTON

PROJECT: KANKAKEE STREET WIDENING

PROJECT NO:	DESIGNED BY:
0101.000481	A.B.
DATE: 12/15/08	DRAWN BY: B.J.R.
SCALE: 1"=30'	CHECKED BY: R.A.R.

PLAN & PROFILE
STA: 10+00 – STA: 18+00

SHEET 8