EROSION CONTROL & ROW

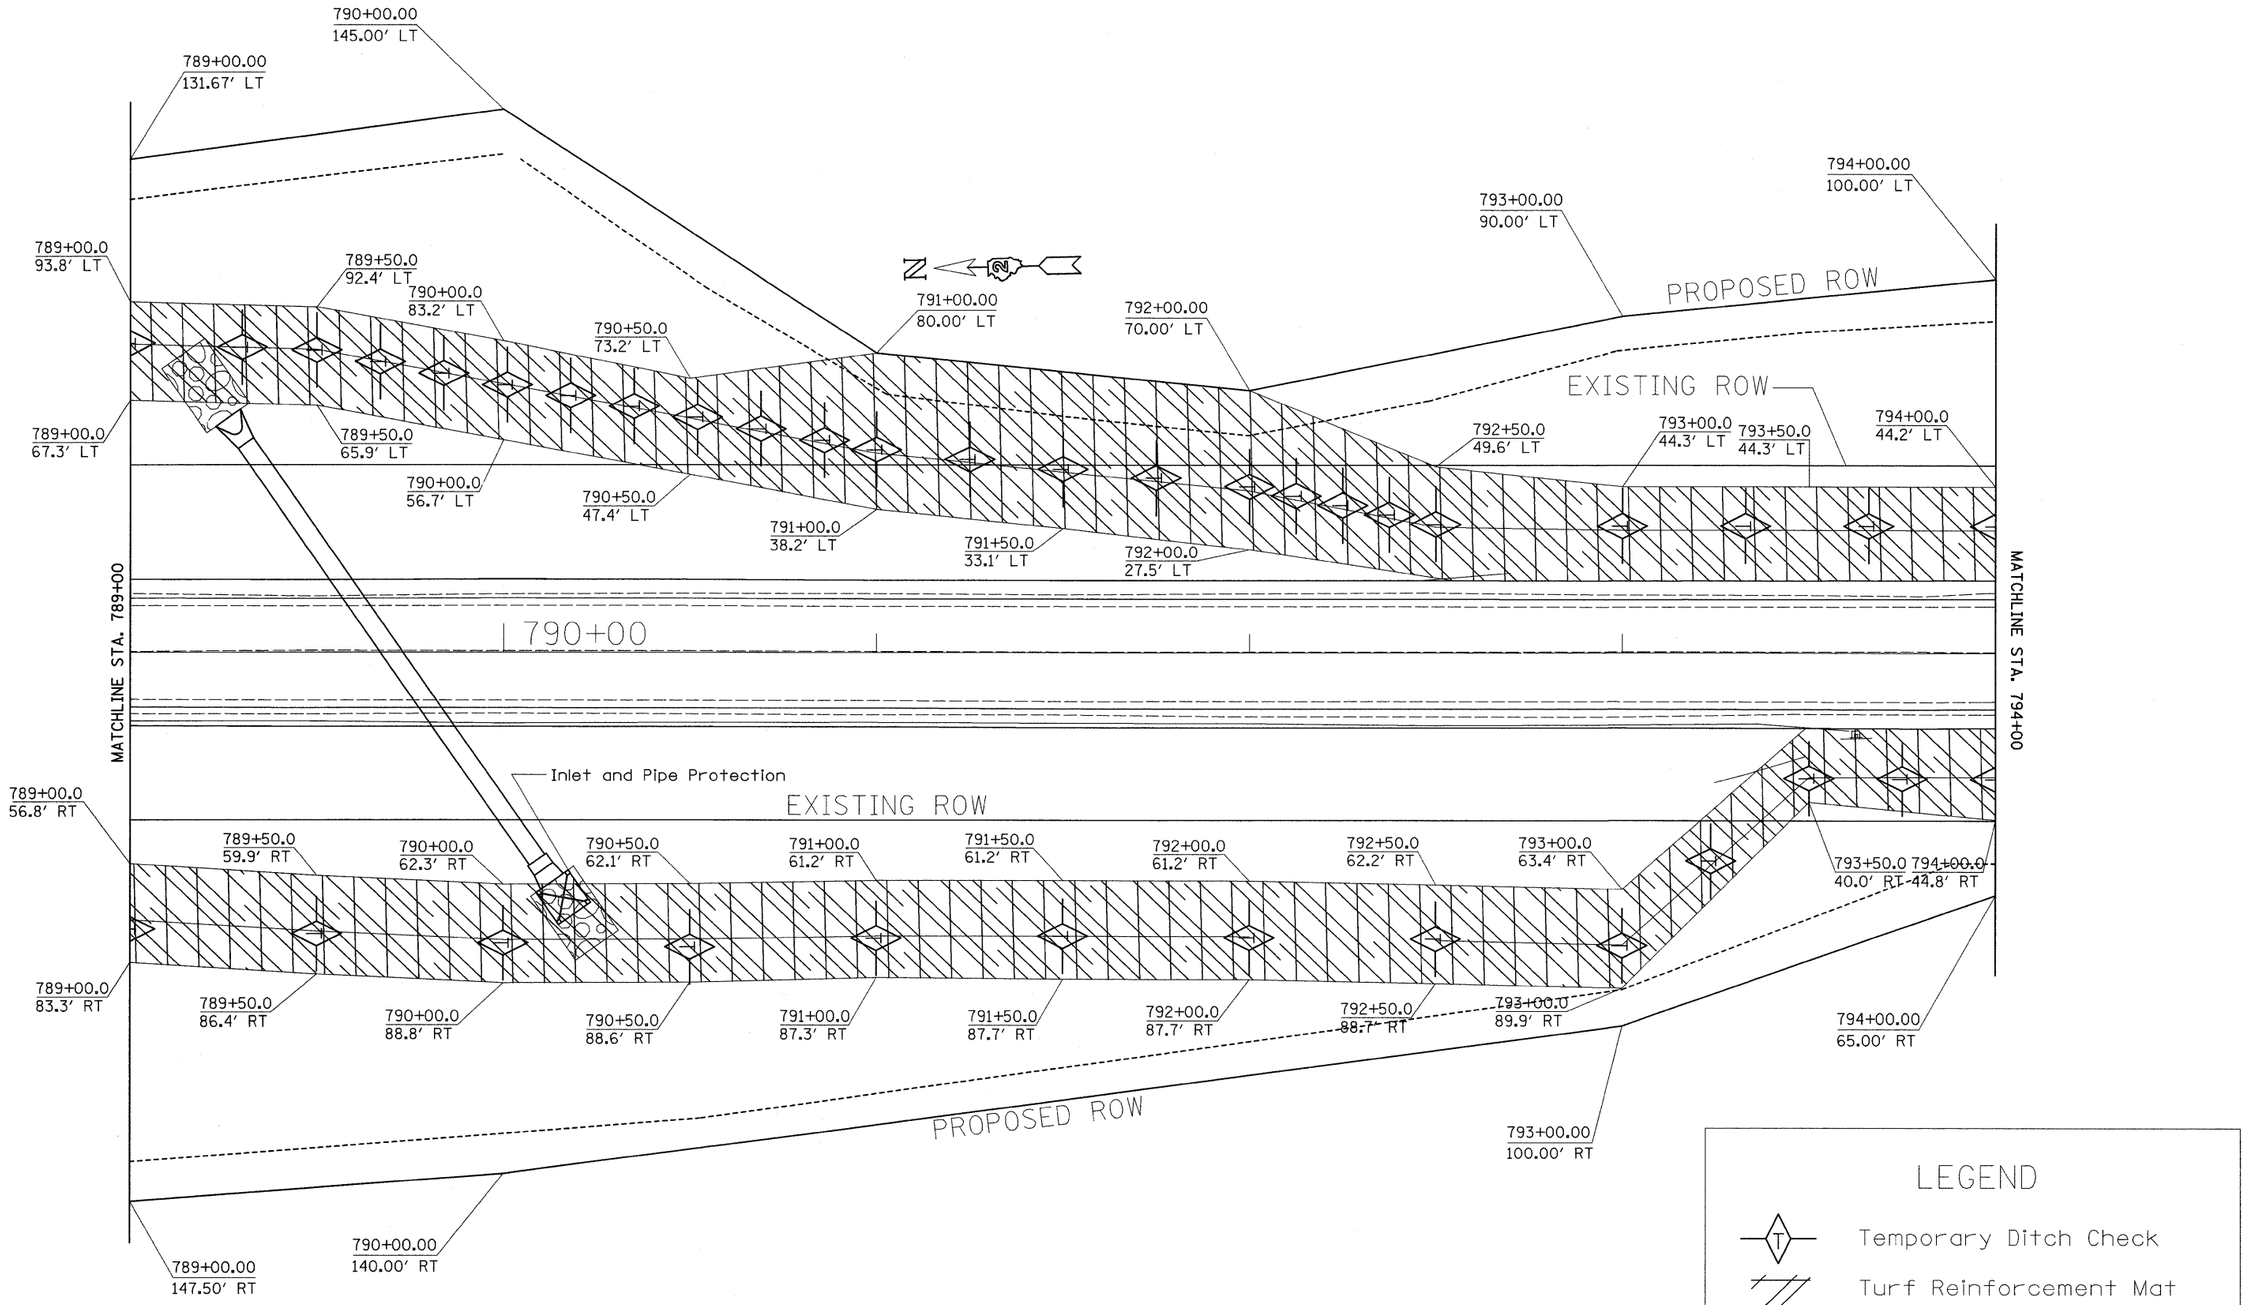

LEGEND

- Temporary Ditch Check
- Turf Reinforcement Mat

FILE NAME = c:\pw_work\pwidot\fordjd\dms33831\D264D13-sht-eros.dgn	USER NAME = fordjd	DESIGNED -	REVISED -
		DRAWN -	REVISED -
	PLOT SCALE = 20.0000 ' / IN.	CHECKED -	REVISED -
	PLOT DATE = Tue Mar 10 08:13:46 2009	DATE -	REVISED -

STATE OF ILLINOIS
DEPARTMENT OF TRANSPORTATION

US 150

SCALE: | SHEET NO. OF SHEETS | STA. | TO STA.

F.A.S. RTE.	SECTION	COUNTY	TOTAL SHEETS	SHEET NO.
1188	118T	Henry	52	18

CONTRACT NO. 64D13

FED. ROAD DIST. NO. | ILLINOIS | FED. AID PROJECT