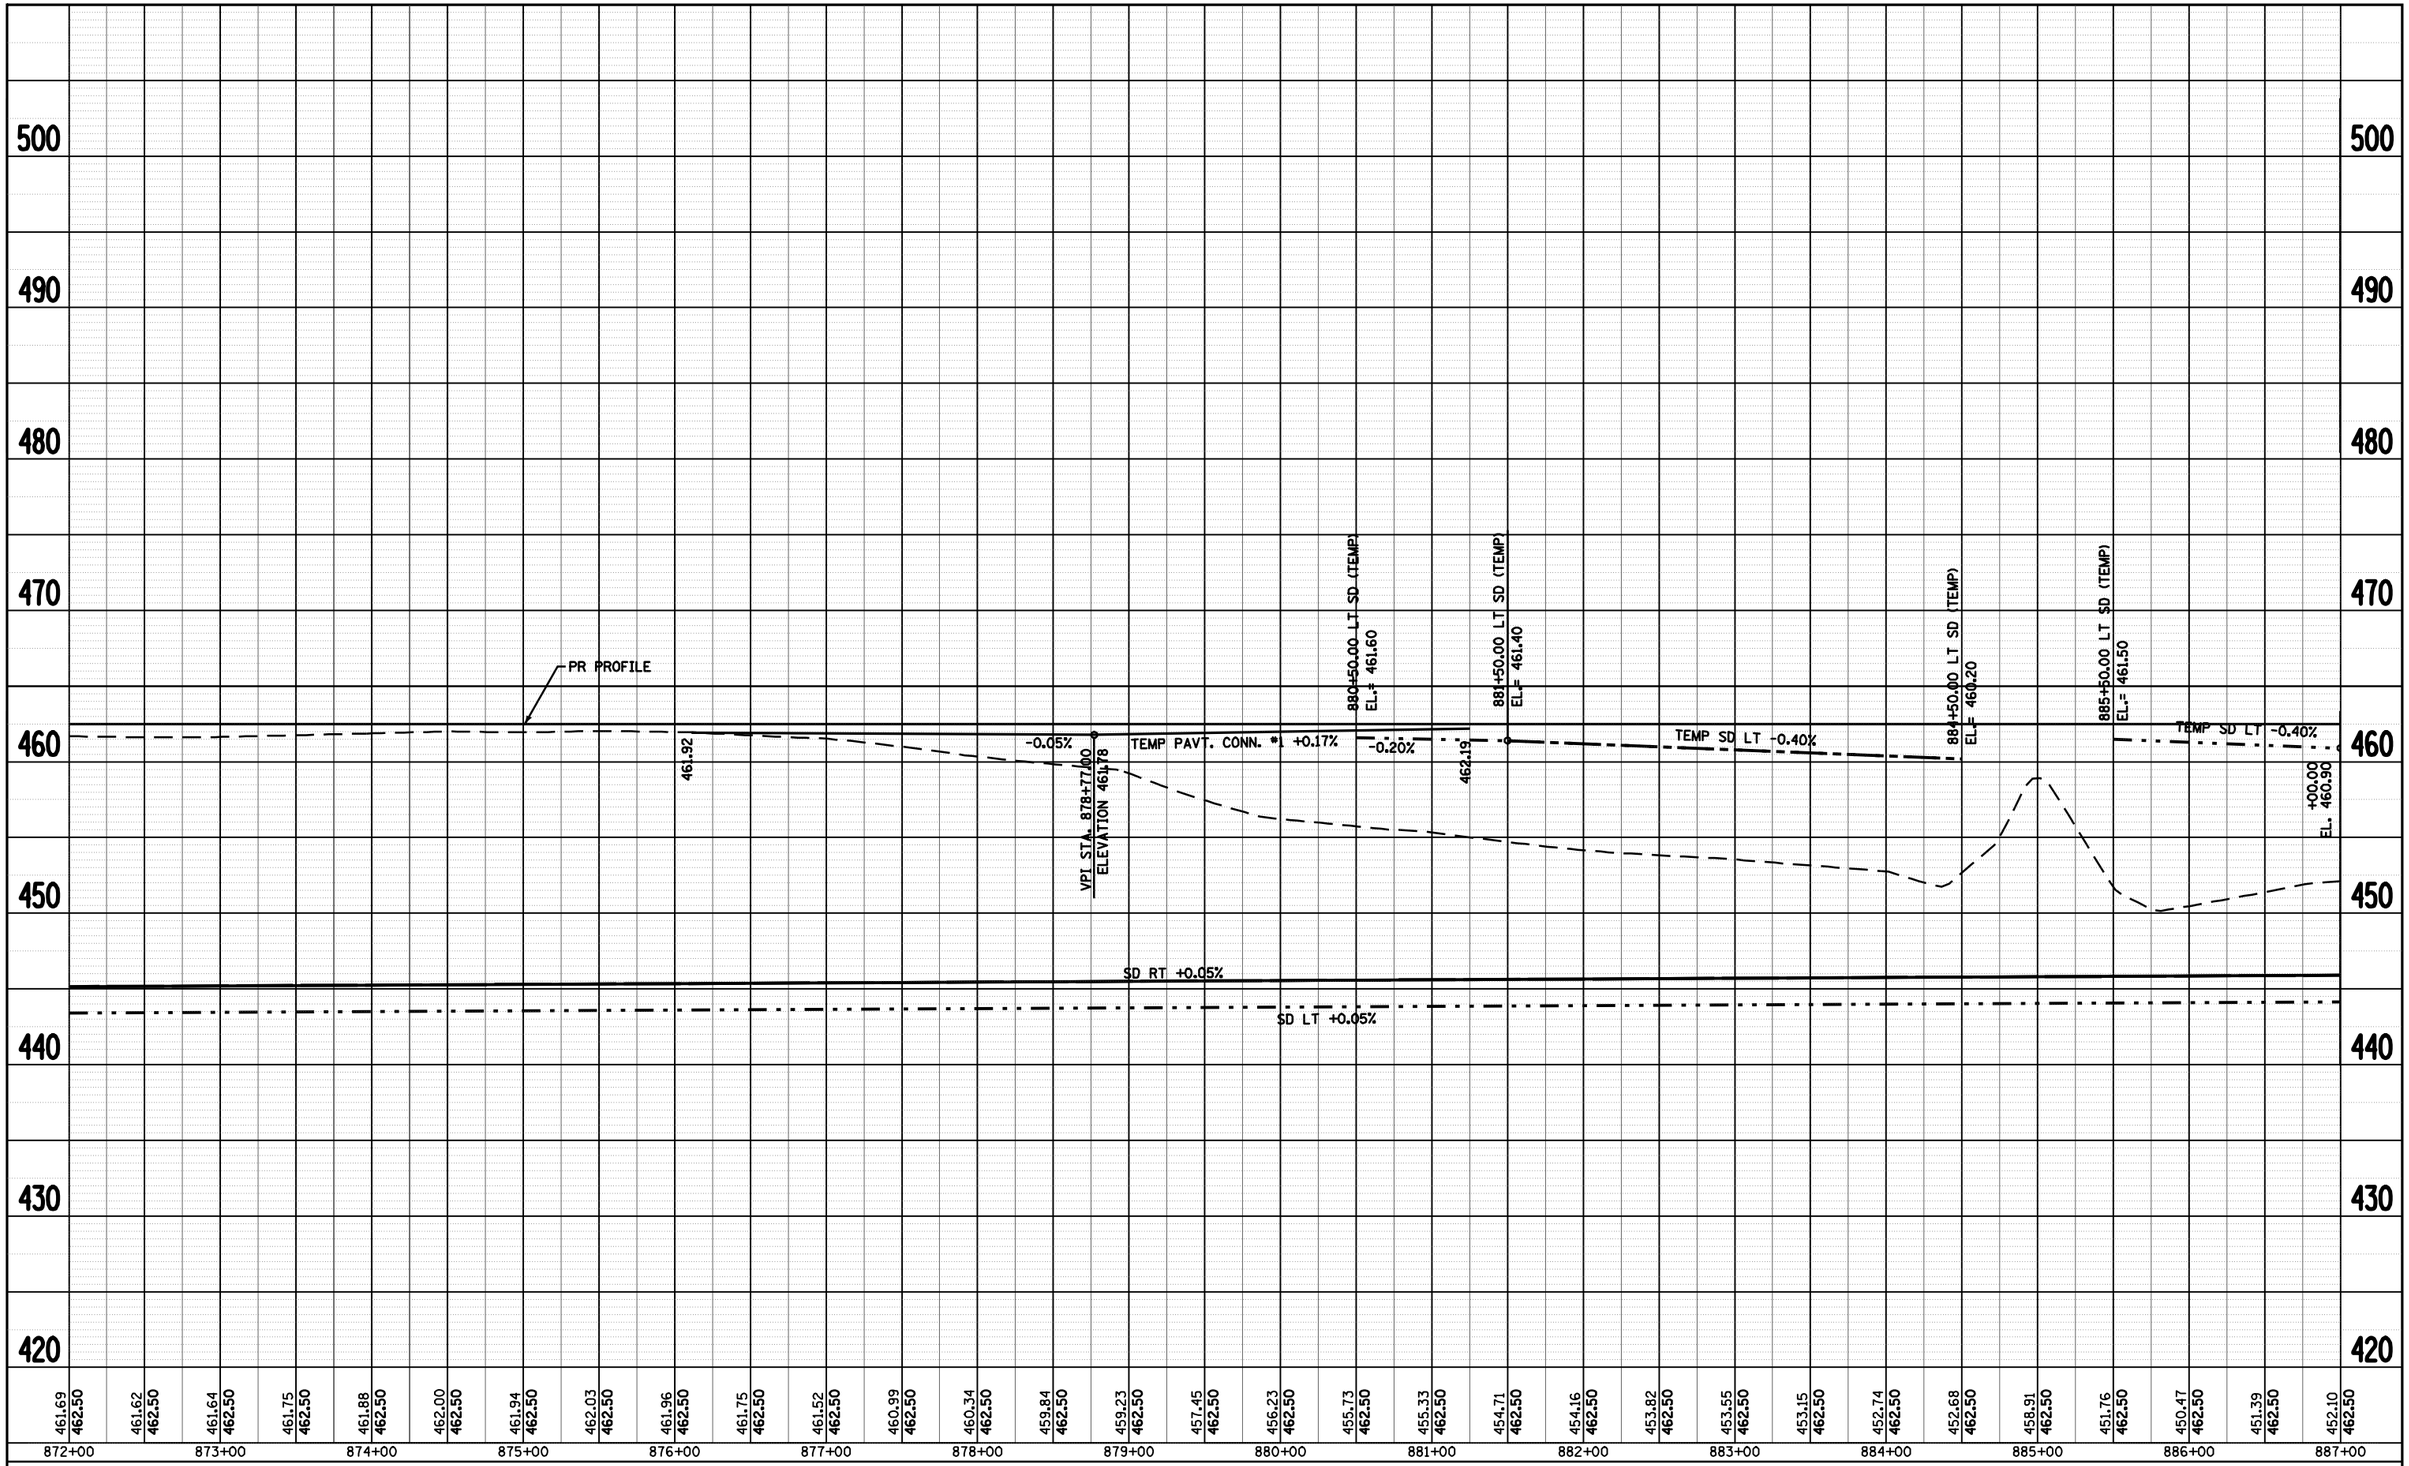

PLAN		BY	DATE
	SURVEYED		
	PLOTTED		
	ALIGNMENT CHECKED		
NOTE BOOK	RT. OF WAY CHECKED		
NO.____	CADD FILE NAME		

PROFILE		BY	DATE
	SURVEYED		
	PLOTTED		
	GRADES CHECKED		
NOTE BOOK	B.M. NOTED		
NO.____	STRUCTURE NOTATNS CHKD		

FILE NAME = c:\pw_work\PWIDOT\LAUGHLINRL\d0134498\prdprp001_50scalesheets-3.dgn	USER NAME = laughlinrl	DESIGNED - JCN	REVISED -
		DRAWN - JJB	REVISED -
	PLOT SCALE = 100.0000 ' / IN.	CHECKED - VJM	REVISED -
	PLOT DATE = Mar-31-2009 07:51:17AM	DATE - 08/2007	REVISED -

STATE OF ILLINOIS
DEPARTMENT OF TRANSPORTATION

PROFILE

SCALE: 1"=100' | SHEET NO. 3 OF 8 SHEETS | STA. 872+00 TO STA. 887+00

F.A.P RTE.	SECTION	COUNTY	TOTAL SHEETS	SHEET NO.
614	144(B-1,B-2)	CASS, MASON	351	57
	IL 78	CONTRACT NO. 72A76		
FED. ROAD DIST. NO.	ILLINOIS	FED. AID PROJECT		