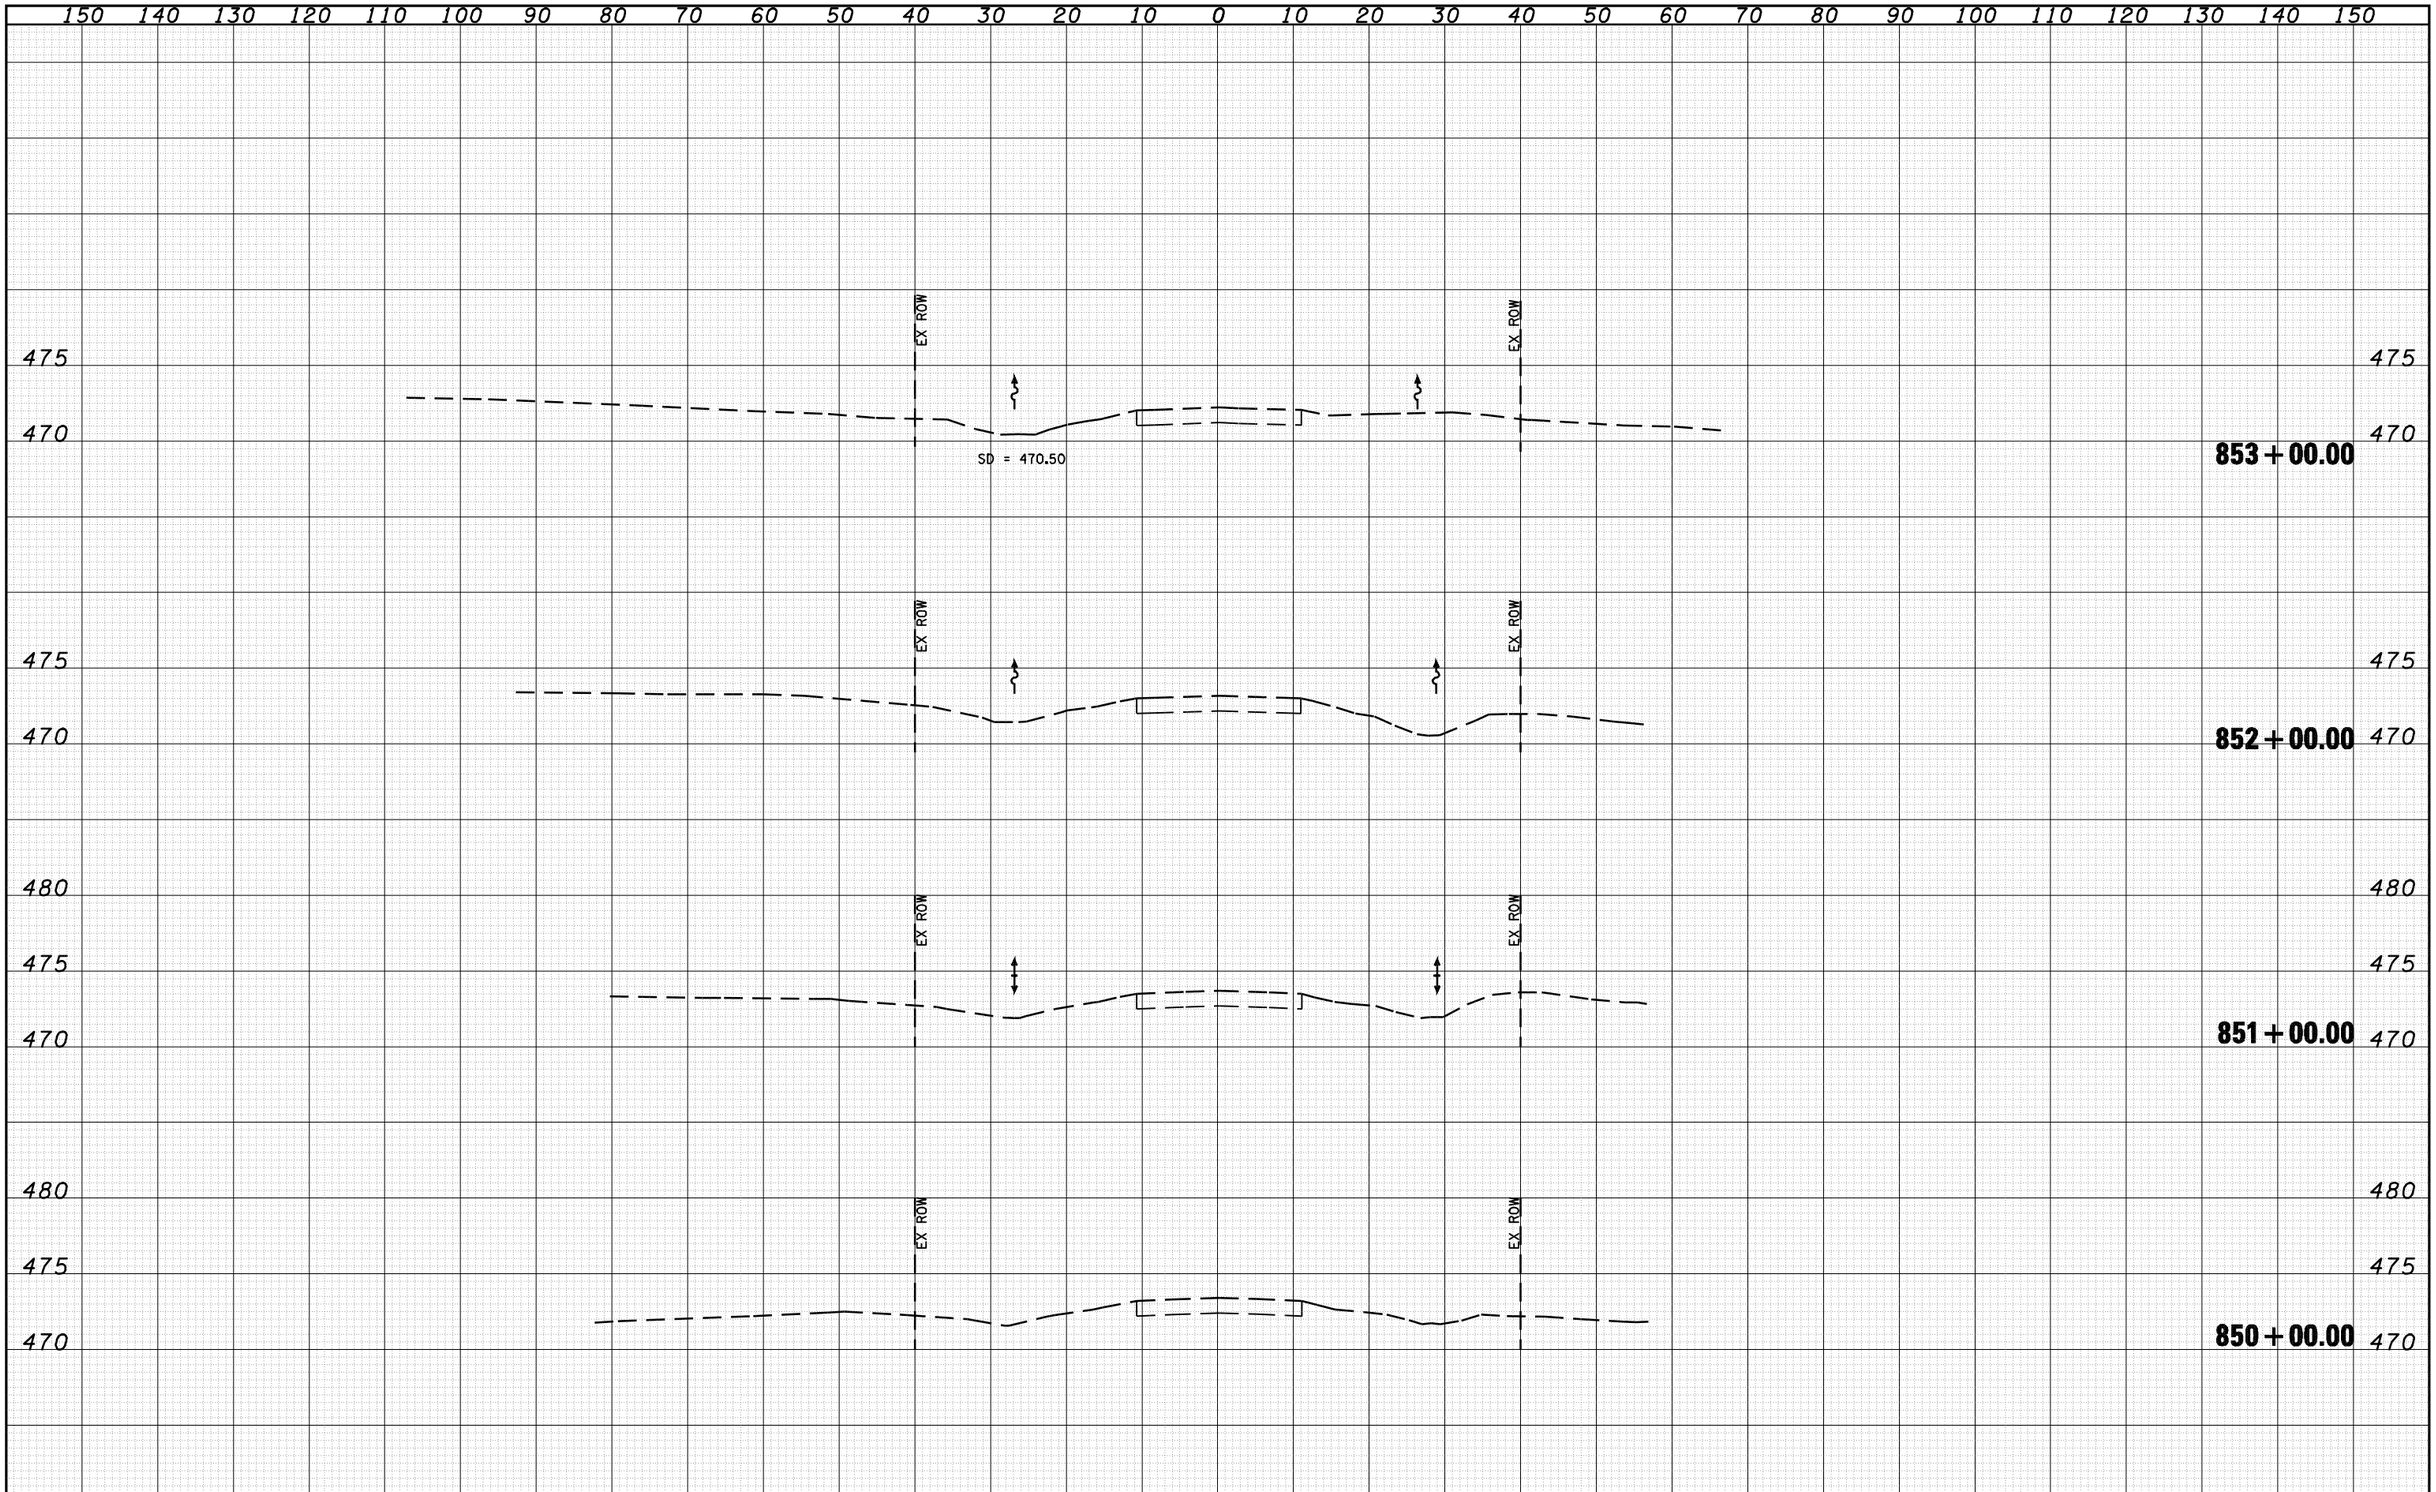


| ORIGINAL SURVEY | | BY | DATE |
|---|---|---|---|
| | SURVEYED | | |
| | PLOTTED | | |
| | TEMPLATE | | |
| NOTE BOOK | AREAS | | |
| | AREAS CHECKED | | |
| NO. | | | |

| FINAL SURVEY | | BY | DATE |
|---|---|---|---|
| | SURVEYED | | |
| | PLOTTED | | |
| | TEMPLATE | | |
| NOTE BOOK | AREAS | | |
| | AREAS CHECKED | | |
| NO. | | | |

| | | | |
|---|---|---|---|
| FILE NAME = c:\pw_work\PWIDOT\LAUGHLINRL\d0134498\xsprp001.dgn | USER NAME = laughlinrl | DESIGNED - | REVISED - |
| | | DRAWN - | REVISED - |
| | PLOT SCALE = 20.0000 ' / IN. | CHECKED - | REVISED - |
| | PLOT DATE = Mar-31-2009 08:07:34AM | DATE - | REVISED - |

**STATE OF ILLINOIS**
**DEPARTMENT OF TRANSPORTATION**

**IL 78 OVER SANGAMON RIVER**

SCALE: | SHEET NO. OF SHEETS | STA. 850+00.00 TO STA. 853+00.00

| F.A.P. RTE. | SECTION | COUNTY | TOTAL SHEETS | SHEET NO. |
|---|---|---|---|---|
| 614 | 144(B-1) | CASS, MASON | 351 | 227 |

CONTRACT NO. 72A76

FED. ROAD DIST. NO. | ILLINOIS | FED. AID PROJECT