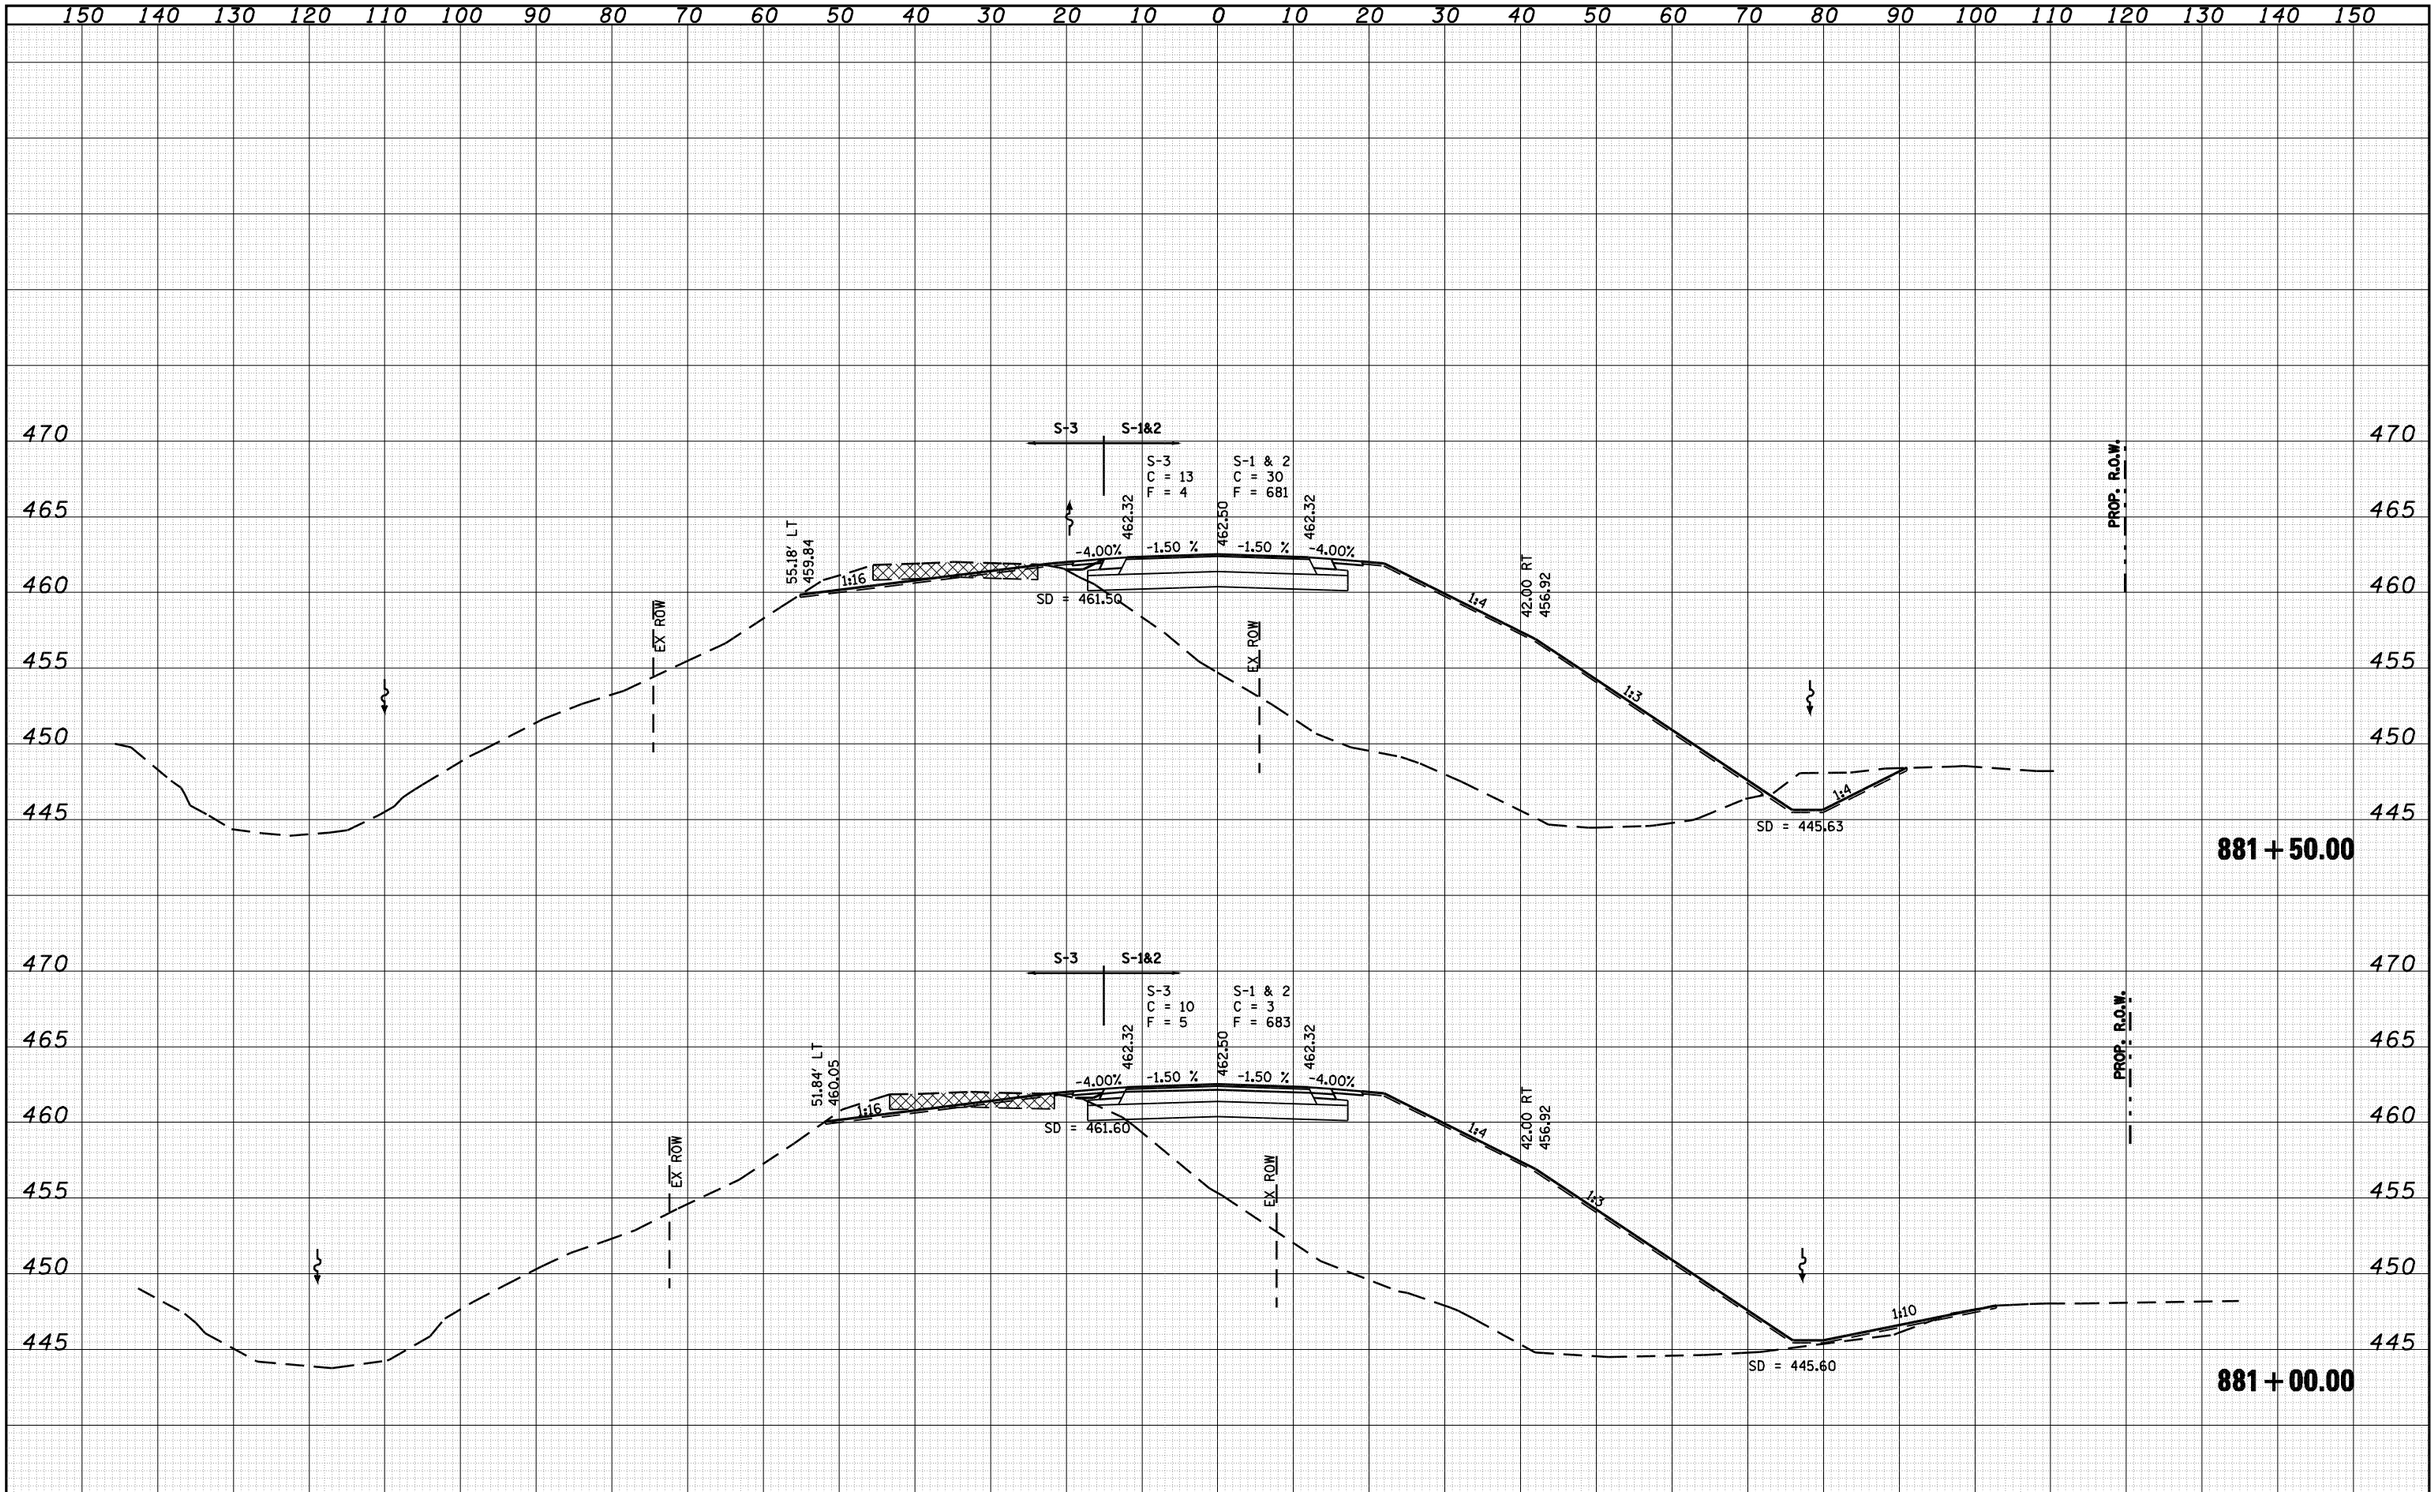

FINAL SURVEY		BY	DATE
NOTE BOOK	SURVEYED		
	PLOTTED		
	TEMPLATE		
	AREAS		
NO.	AREAS CHECKED		

ORIGINAL SURVEY		BY	DATE
NOTE BOOK	SURVEYED		
	PLOTTED		
	TEMPLATE		
	AREAS		
NO.	AREAS CHECKED		

FILE NAME = c:\pw_work\PWIDOT\LAUGHLINRL\d0134498\xsprp001b1l1tmj-sheetsA.dgn	USER NAME = laughlinrl	DESIGNED -	REVISED -
		DRAWN -	REVISED -
	PLOT SCALE = 20.0000 ' / IN.	CHECKED -	REVISED -
	PLOT DATE = Mar-31-2009 08:08:32AM	DATE -	REVISED -

STATE OF ILLINOIS
DEPARTMENT OF TRANSPORTATION

IL 78 OVER SANGAMON RIVER

SCALE: | SHEET NO. OF SHEETS | STA. 881+00.00 TO STA. 881+50.00

F.A.P. RTE.	SECTION	COUNTY	TOTAL SHEETS	SHEET NO.
614	144(B-1)	CASS, MASON	351	255
		CONTRACT NO. 72A76		

FED. ROAD DIST. NO. | ILLINOIS | FED. AID PROJECT