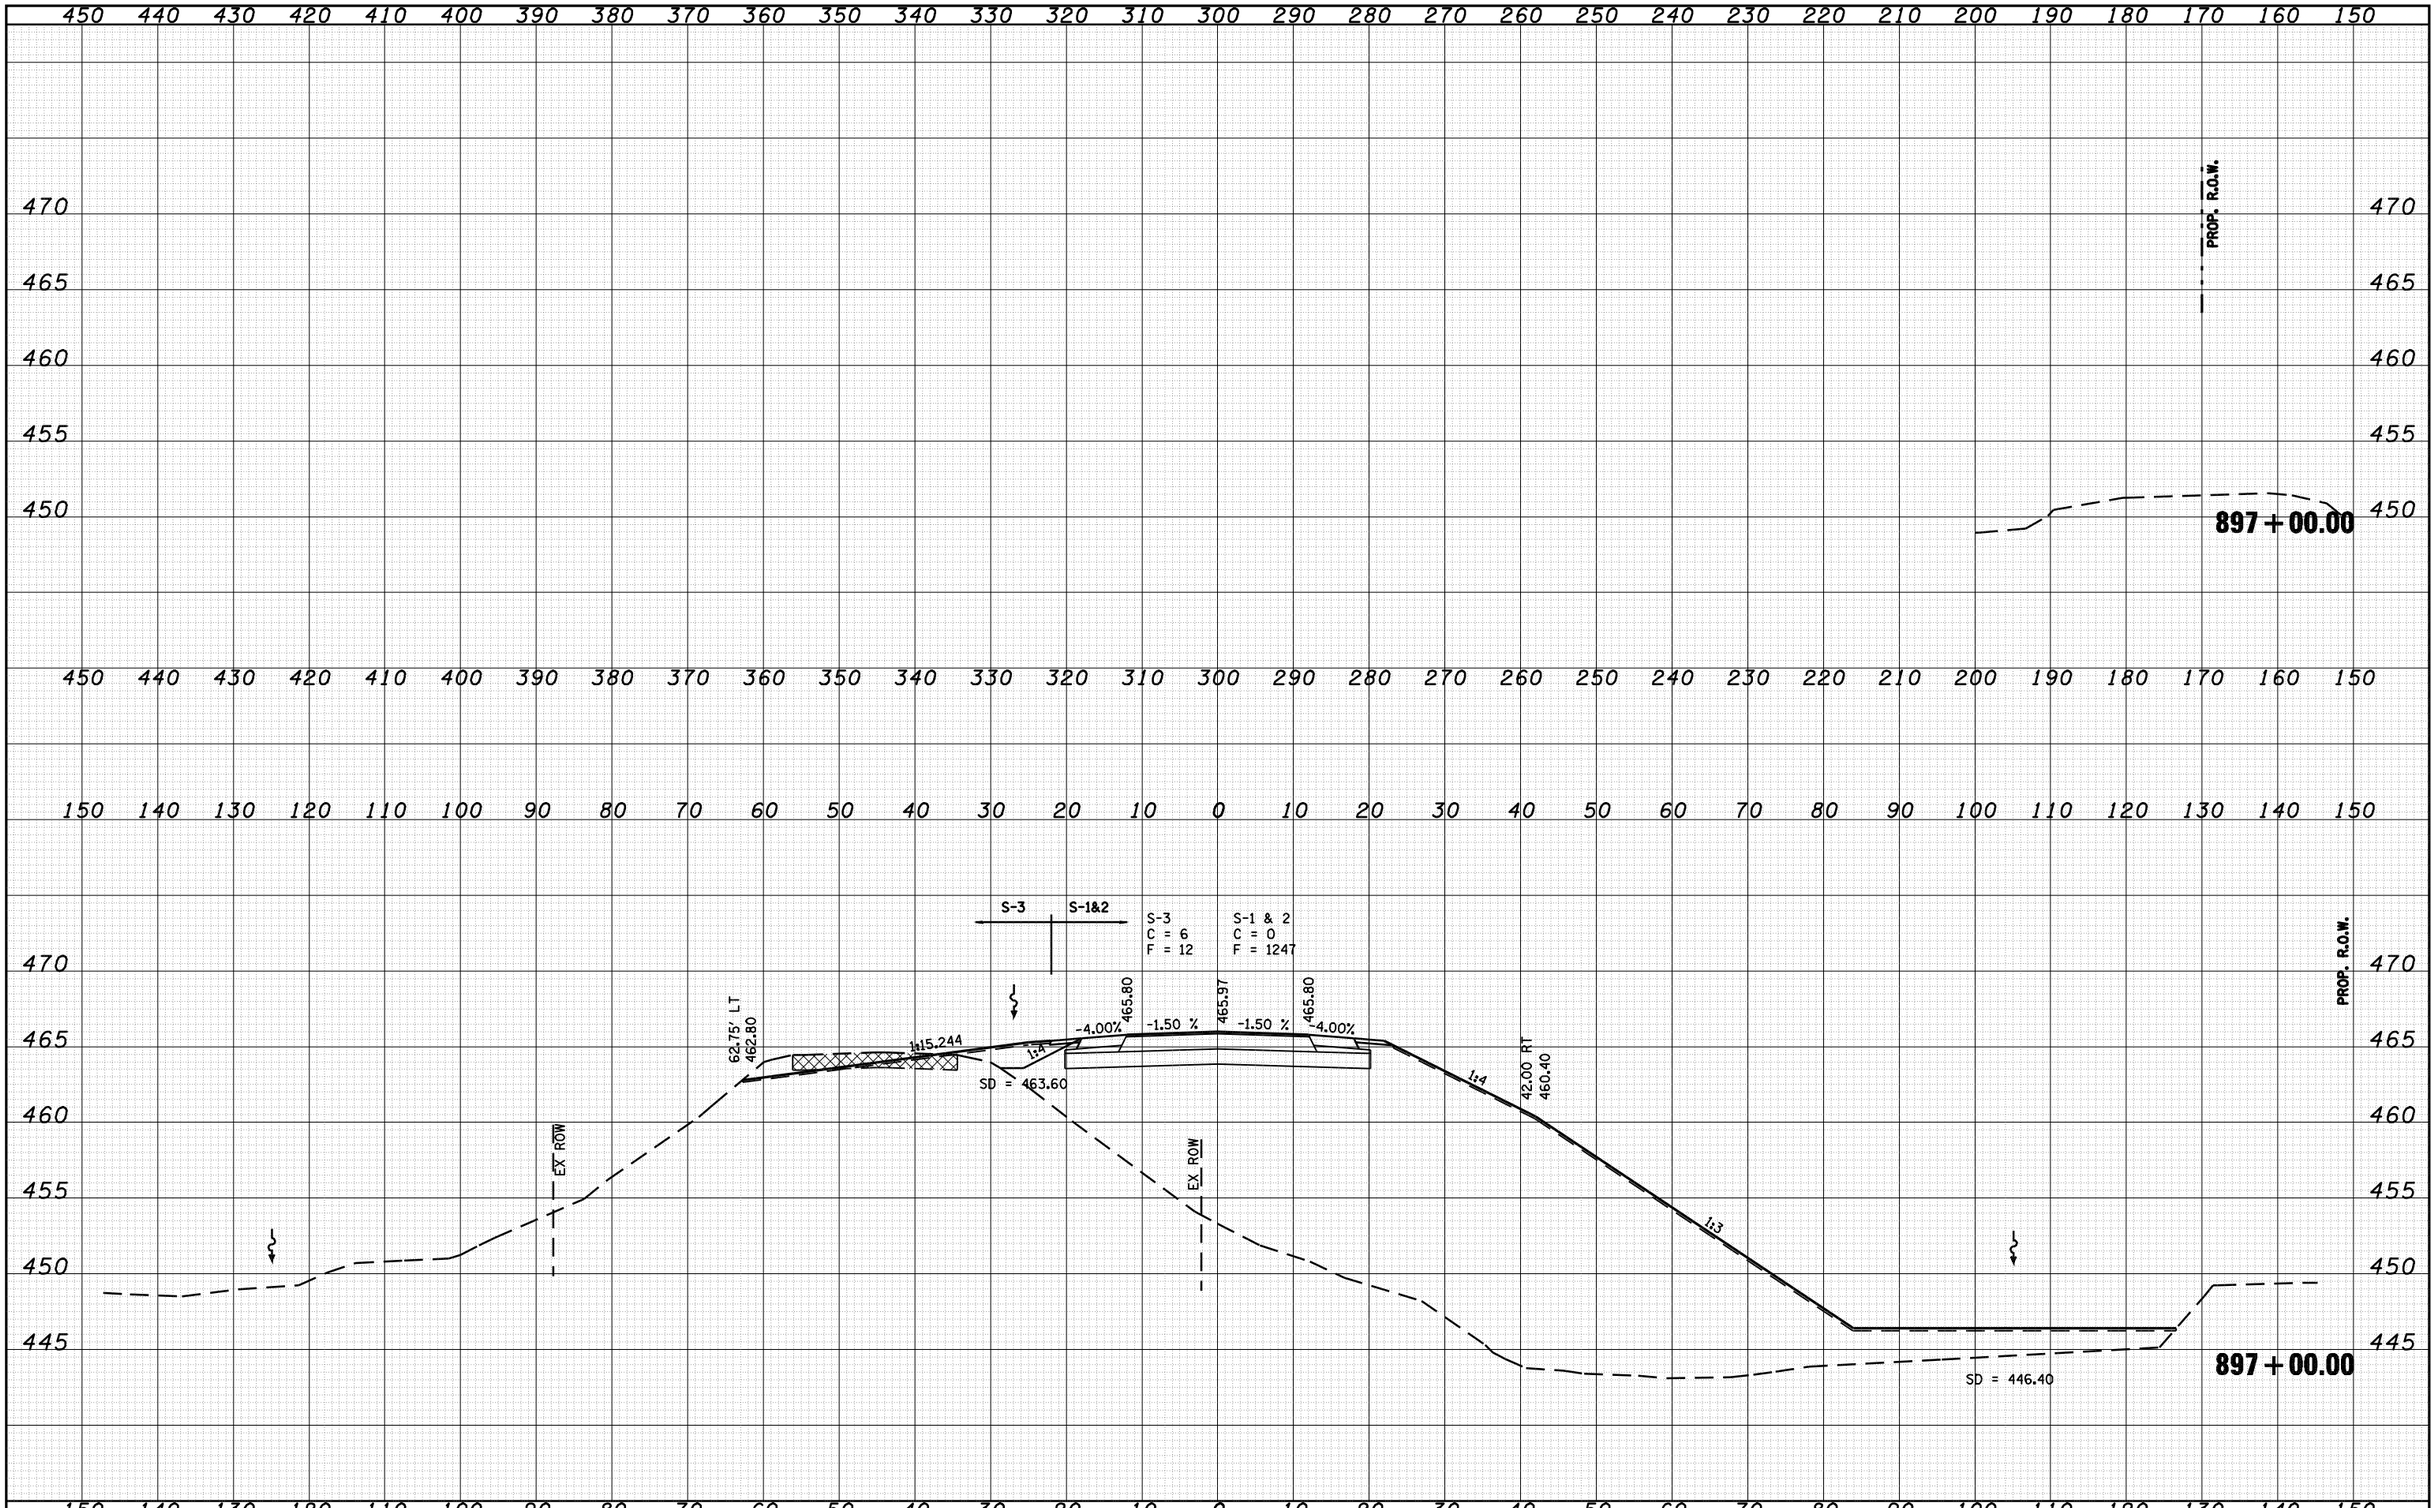

FINAL SURVEY	BY	DATE
SURVEYED		
PLOTTED		
TEMPLATE		
AREAS		
AREAS CHECKED		
NOTE BOOK NO.		

ORIGINAL SURVEY	BY	DATE
SURVEYED		
PLOTTED		
TEMPLATE		
AREAS		
AREAS CHECKED		
NOTE BOOK NO.		

FILE NAME = c:\pw_work\PWIDOT\LAUGHLINRL\d0134498\xsprp001b1t1mj-sheetsA.dgn	USER NAME = laughlinrl	DESIGNED -	REVISED -
		DRAWN -	REVISED -
	PLOT SCALE = 20.0000 ' / IN.	CHECKED -	REVISED -
	PLOT DATE = Mar-31-2009 08:09:12AM	DATE -	REVISED -

STATE OF ILLINOIS
DEPARTMENT OF TRANSPORTATION

IL 78 OVER SANGAMON RIVER

SCALE: | SHEET NO. OF SHEETS | STA. 897+00.00 TO STA. 897+00.00

F.A.P. RTE.	SECTION	COUNTY	TOTAL SHEETS	SHEET NO.
614	144(B-1)	CASS, MASON	351	274

CONTRACT NO. 72A76

FED. ROAD DIST. NO. | ILLINOIS | FED. AID PROJECT