MATERIAL TO BE REMOVED AND REPLACED IN THE EMBANKMENT IN ACCORDANCE WITH ART. 205.04 OF THE STANDARD SPECIFICATION. COST TO BE INCLUDED IN THE VARIOUS ITEMS OF EXCAVATION AND NO ADDITIONAL COMPENSATION WILL BE ALLOWED BECAUSE OF THIS WORK.

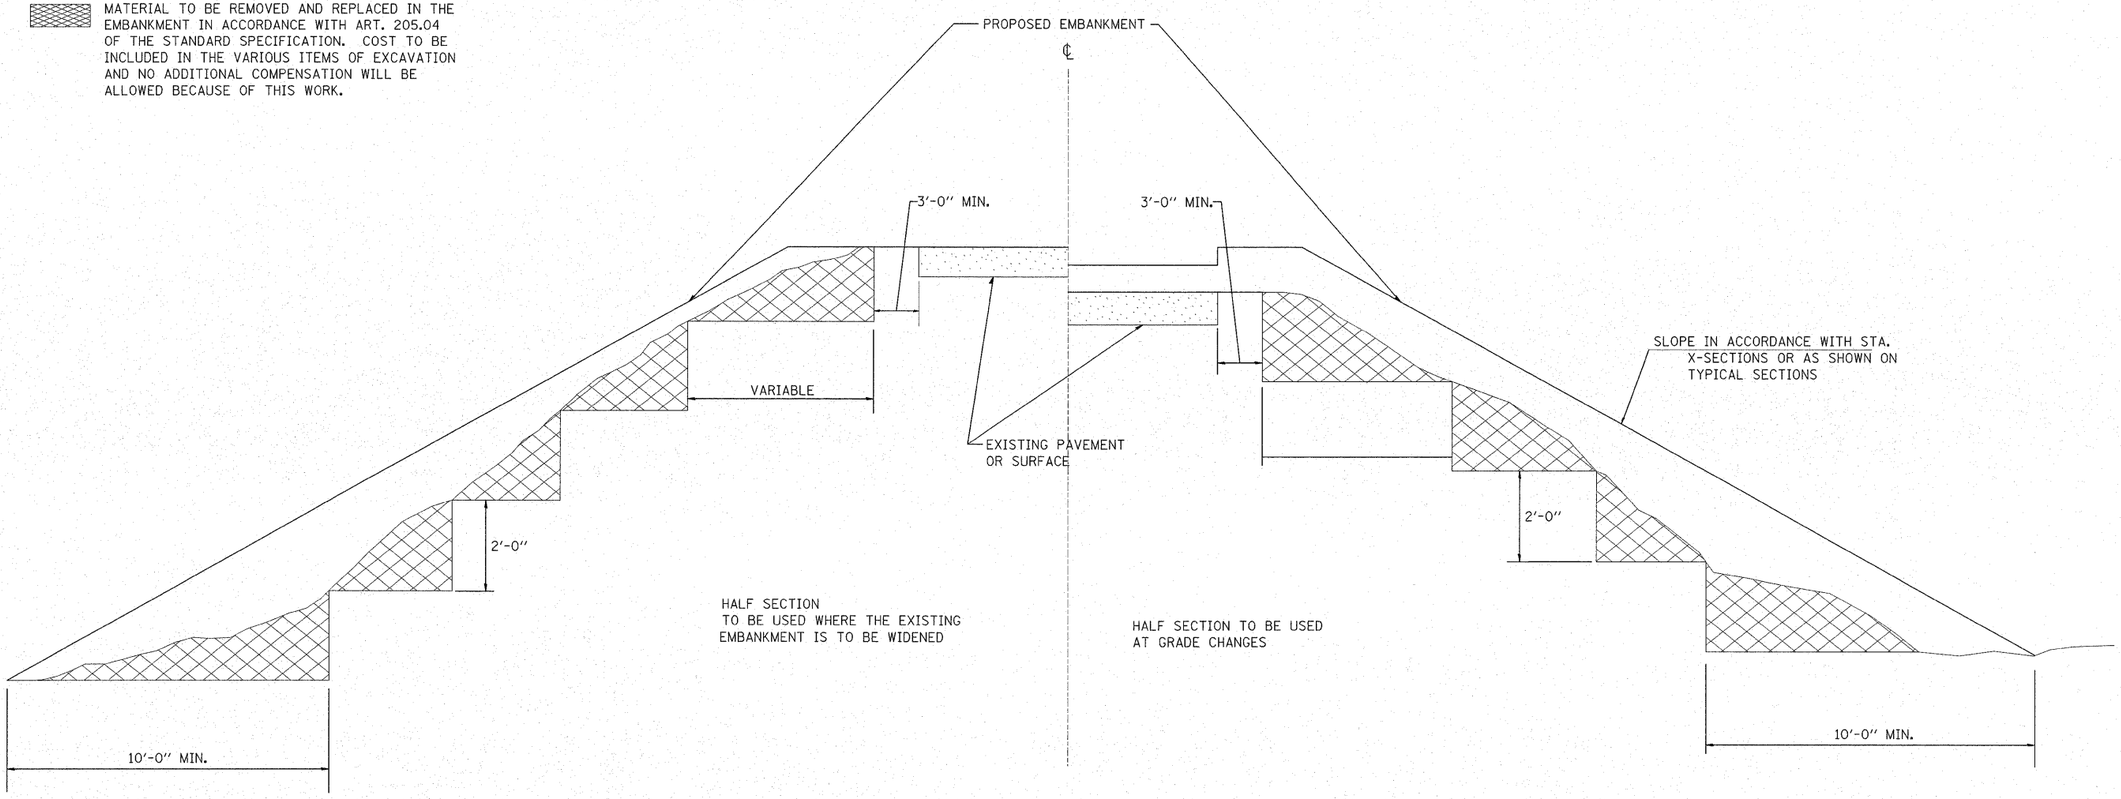

BENCHING DETAIL

MAURER ▲ STUTZ, INC. ENGINEERS SURVEYORS

FILE NAME = $FILEL$	USER NAME = $USER$	DESIGNED - SEM 03/26/08	REVISED -	STATE OF ILLINOIS DEPARTMENT OF TRANSPORTATION	IL 121 OVER MULE CREEK PROPOSED TYPICAL SECTIONS
		DRAWN - JDS 05/09/08	REVISED -		
	PLOT SCALE = $SCALE$	CHECKED - RJA 09/17/08	REVISED -		
	PLOT DATE = $DATE$	DATE - 09/26/08	REVISED -		SCALE: SHEET NO. OF SHEETS STA. TO STA.

F.A.P. RTE.	SECTION	COUNTY	TOTAL SHEETS	SHEET NO.
773	(108BR-3, 109B)B-1	CUMBERLAND	96	10
		CONTRACT NO. 74237		
FED. ROAD DIST. NO.	ILLINOIS	FED. AID PROJECT		