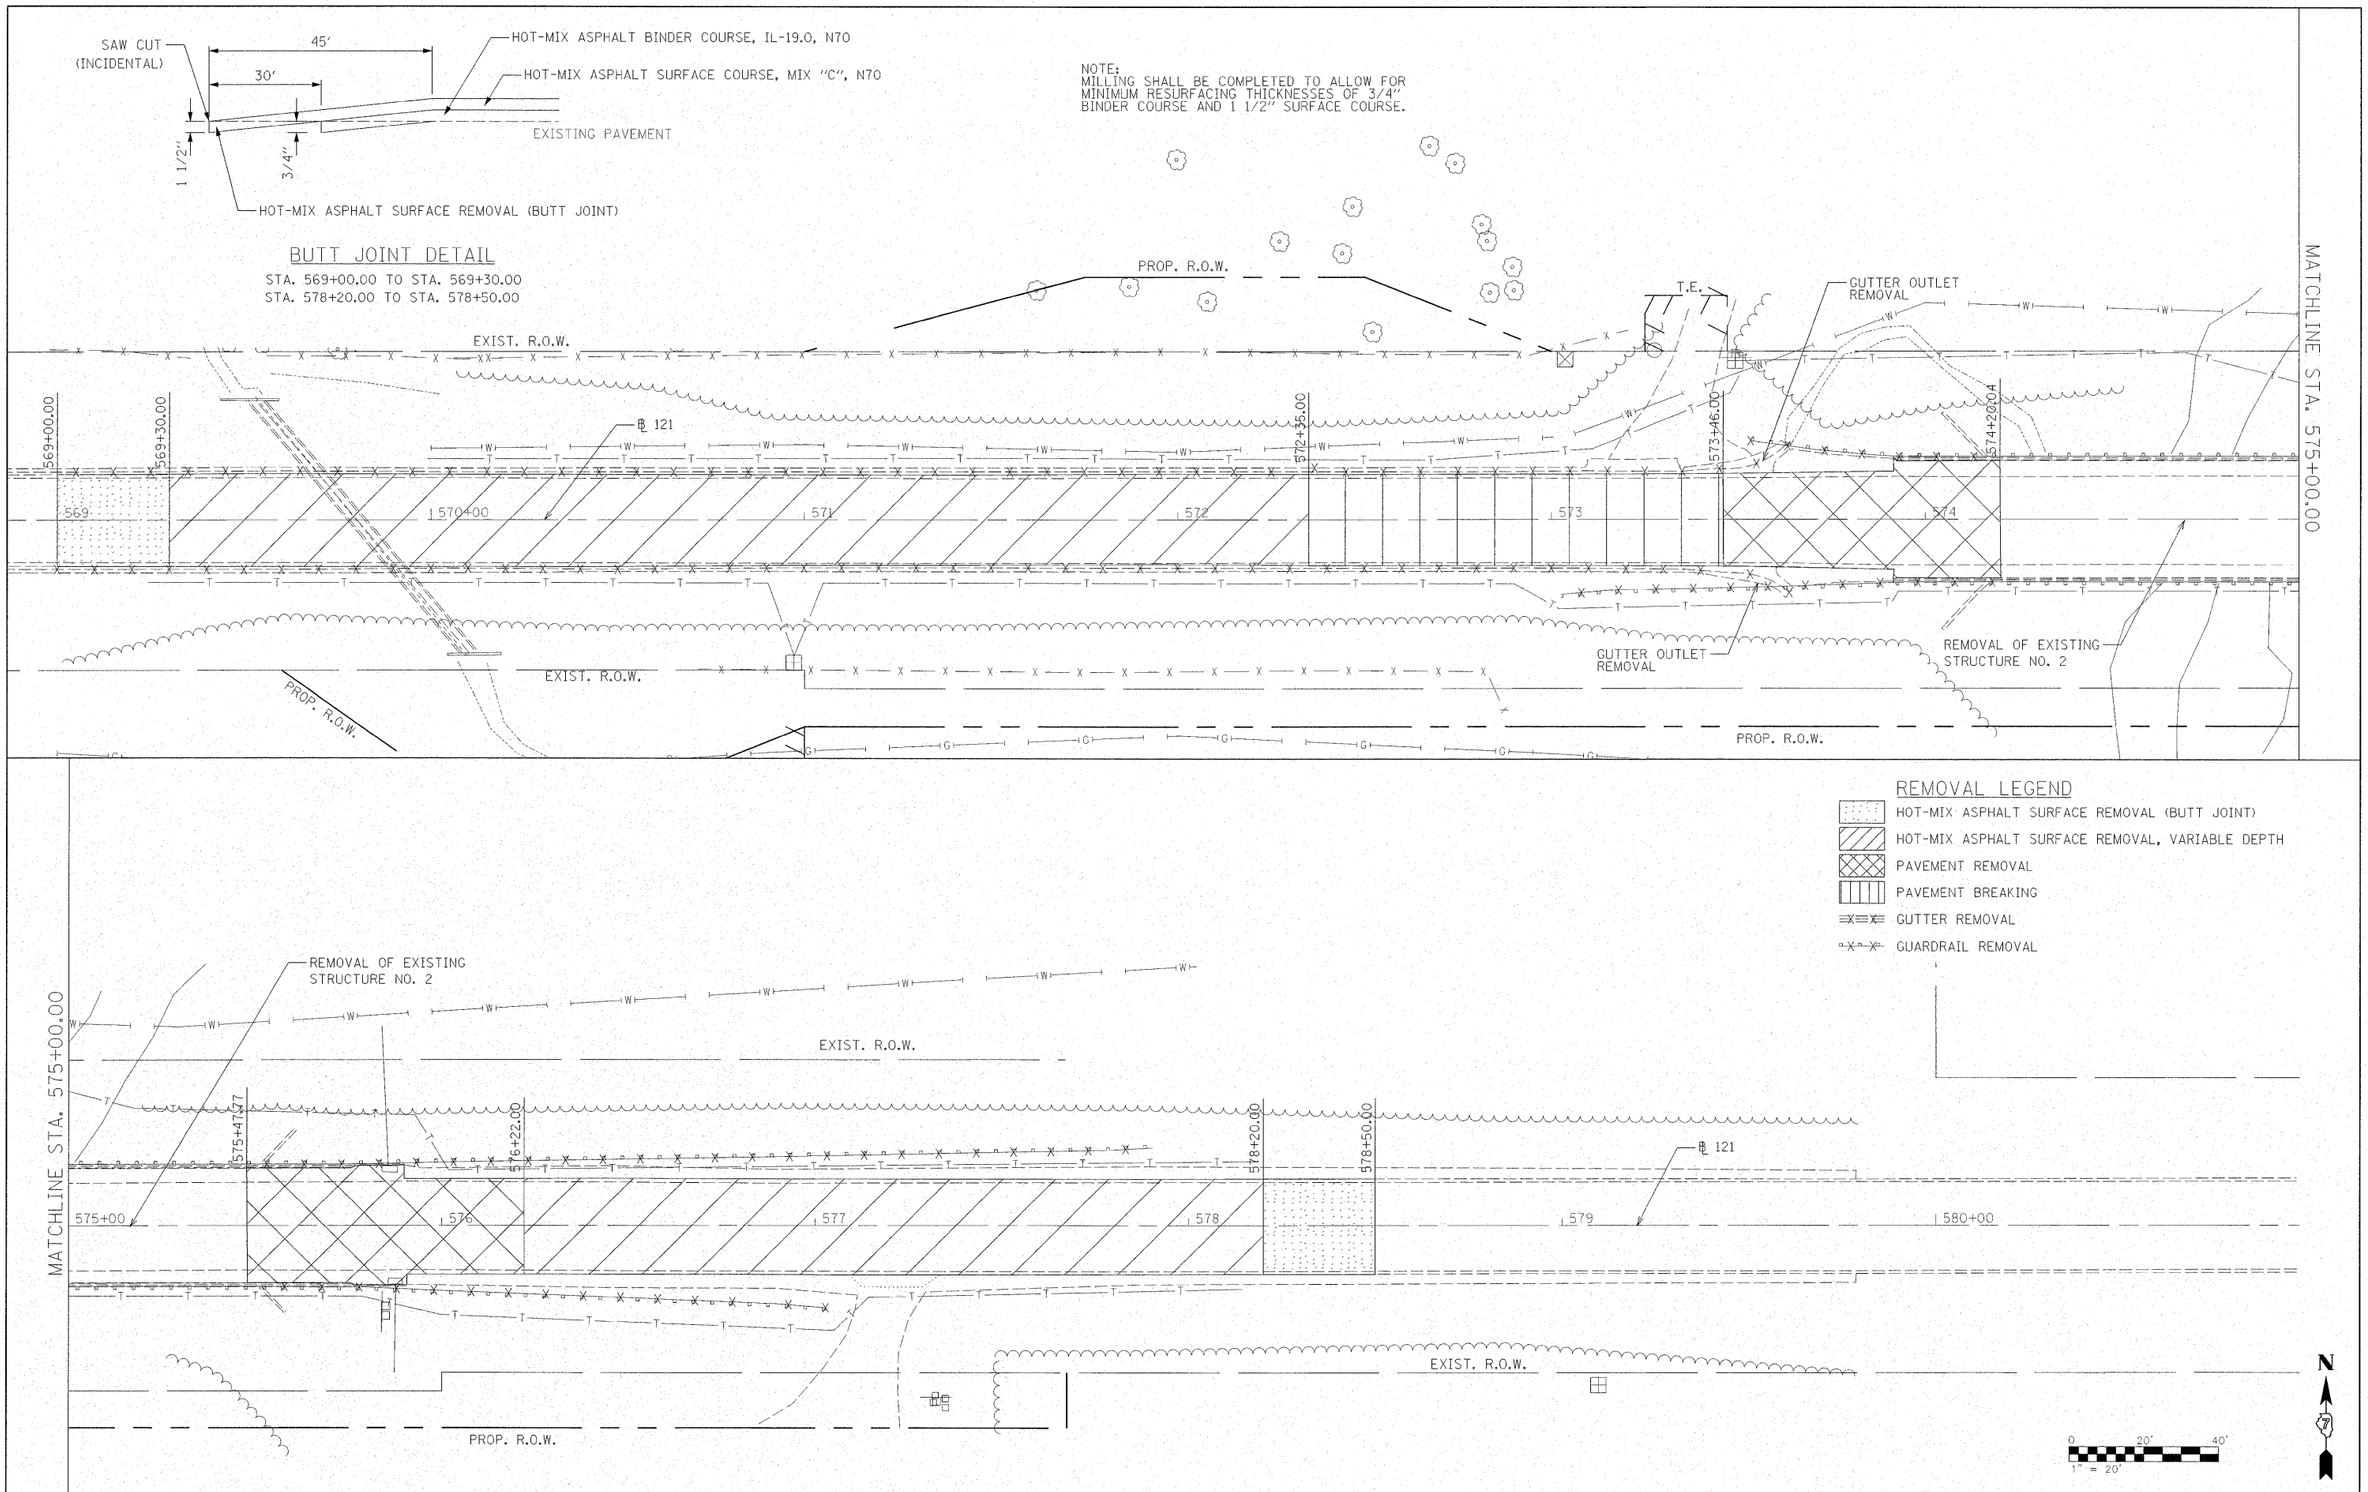

MAURER ▲ STUTZ, INC. SURVEYORS ENGINEERS

FILE NAME = $FILEL$	USER NAME = $USER$	DESIGNED - JDS 04/23/08	REVISED -	STATE OF ILLINOIS DEPARTMENT OF TRANSPORTATION	IL 121 OVER BIG MUDDY CREEK REMOVAL PLAN
		DRAWN - SEM 04/23/08	REVISED -		
	PLOT SCALE = $SCALE$	CHECKED - RJA 09/17/08	REVISED -		
	PLOT DATE = $DATE$	DATE - 09/26/08	REVISED -		SCALE: 1"=20' SHEET NO. OF SHEETS STA. 569+00.00 TO STA. 578+50.00

F.A.P. RTE.	SECTION	COUNTY	TOTAL SHEETS	SHEET NO.
773	(108BR3, 109B)B-1	CUMBERLAND	96	20
		CONTRACT NO. 74237		
FED. ROAD DIST. NO.	ILLINOIS	FED. AID PROJECT		