S. SEC. 30, N. SEC. 31, T. 10 N., R. 8 E., 3RD PM

CLASS SI CONCRETE (OUTLET) SCHEDULE				
LOCATION	LENGTH FROM:			QUANTITY
	A-A TO D-D	D-D TO E-E	E-E TO OUTLET	(CU YD)
STA. 400+89.11, LT	42′	4′	17.2′	4.5
STA. 400+89.50, RT	42′	4′	17.2′	4.5

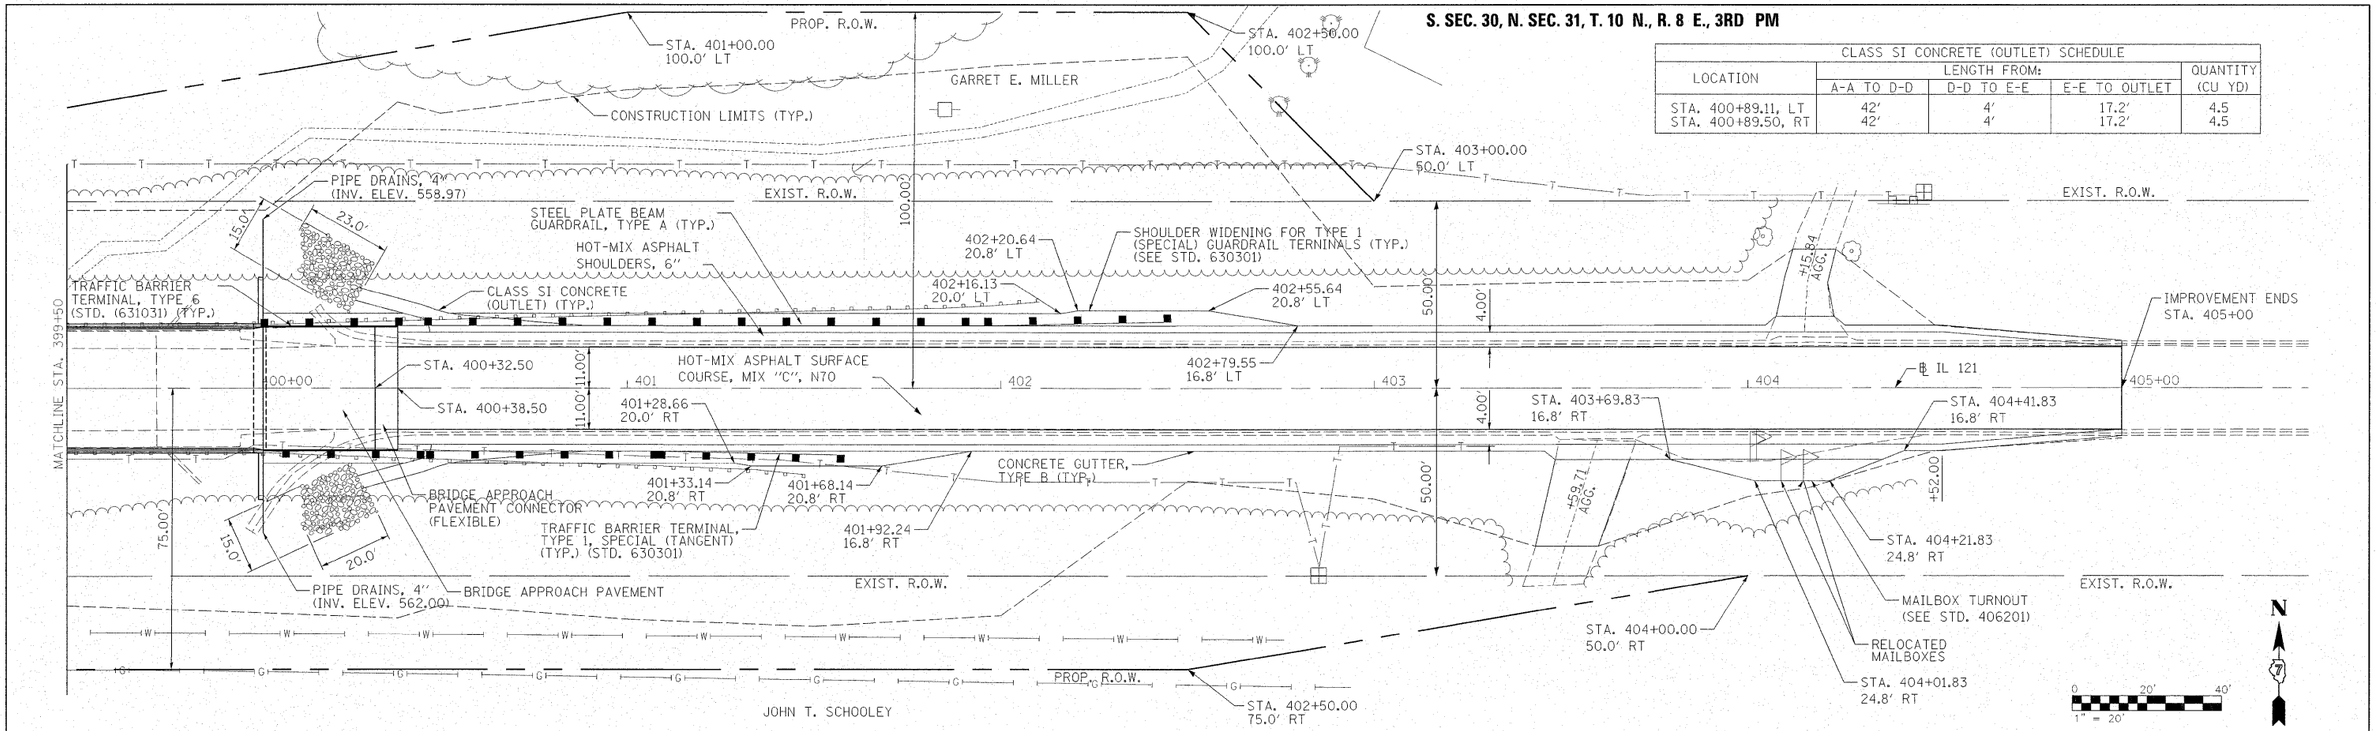

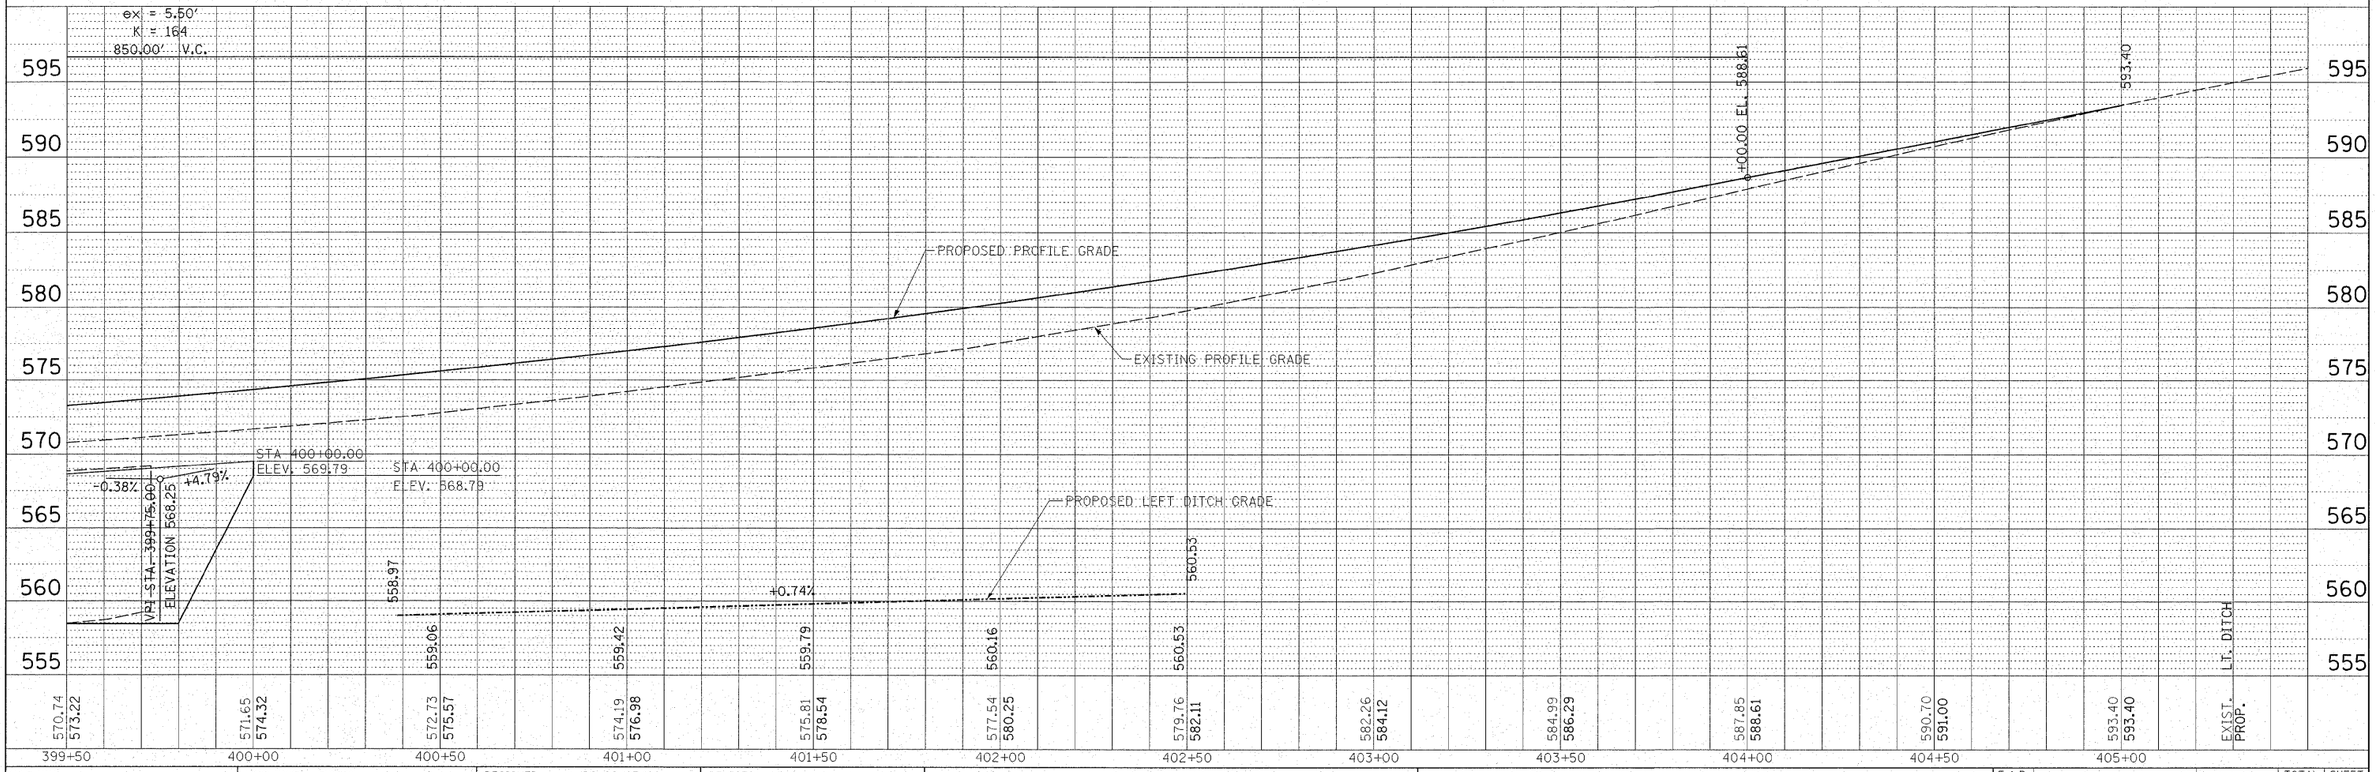

FILE NAME = $FILEL$	USER NAME = $USER$	DESIGNED - JDS 02/07/08	REVISED -
		DRAWN - WLL 09/23/08	REVISED -
	PLOT SCALE = $SCALE$	CHECKED - RJA 09/17/08	REVISED -
	PLOT DATE = $DATE$	DATE - 09/26/08	REVISED -

STATE OF ILLINOIS
DEPARTMENT OF TRANSPORTATION

IL 121 OVER MULE CREEK STA. 399+34.00

SCALE: 1″=20′ | SHEET NO. OF SHEETS | STA. 399+50.00 TO STA. 405+00.00

F.A.P. RTE.	SECTION	COUNTY	TOTAL SHEETS	SHEET NO.
773	(108BR-3, 109BJB-1	CUMBERLAND	96	22
		CONTRACT NO. 74237		
FED. ROAD DIST. NO.	ILLINOIS	FED. AID PROJECT		

MAURER ▲ STUTZ, INC. ENGINEERS SURVEYORS

PLAN: SURVEYED, PLOTTED, DRAWN, CHECKED, RT. OF WAY CHECKED, CADD FILE NAME, NOTE BOOK, NO., BY, DATE

PROFILE: SURVEYED, PLOTTED, DRAWN, CHECKED, BAL. NOTED, STRUCTURE NOTATNS CHKD, NOTE BOOK, NO., BY, DATE