SE 1/4 SEC. 27, NE 1/4 SEC. 34, T. 10 N., R. 8 E., 3RD PM

NOTE:
SEE IL 121 OVER BIG MUDDY CREEK RIPRAP DETAIL (SHEET 86) FOR RIPRAP INFORMATION AT BRIDGE APPROACH PAVEMENT CONNECTOR (FLEXIBLE).

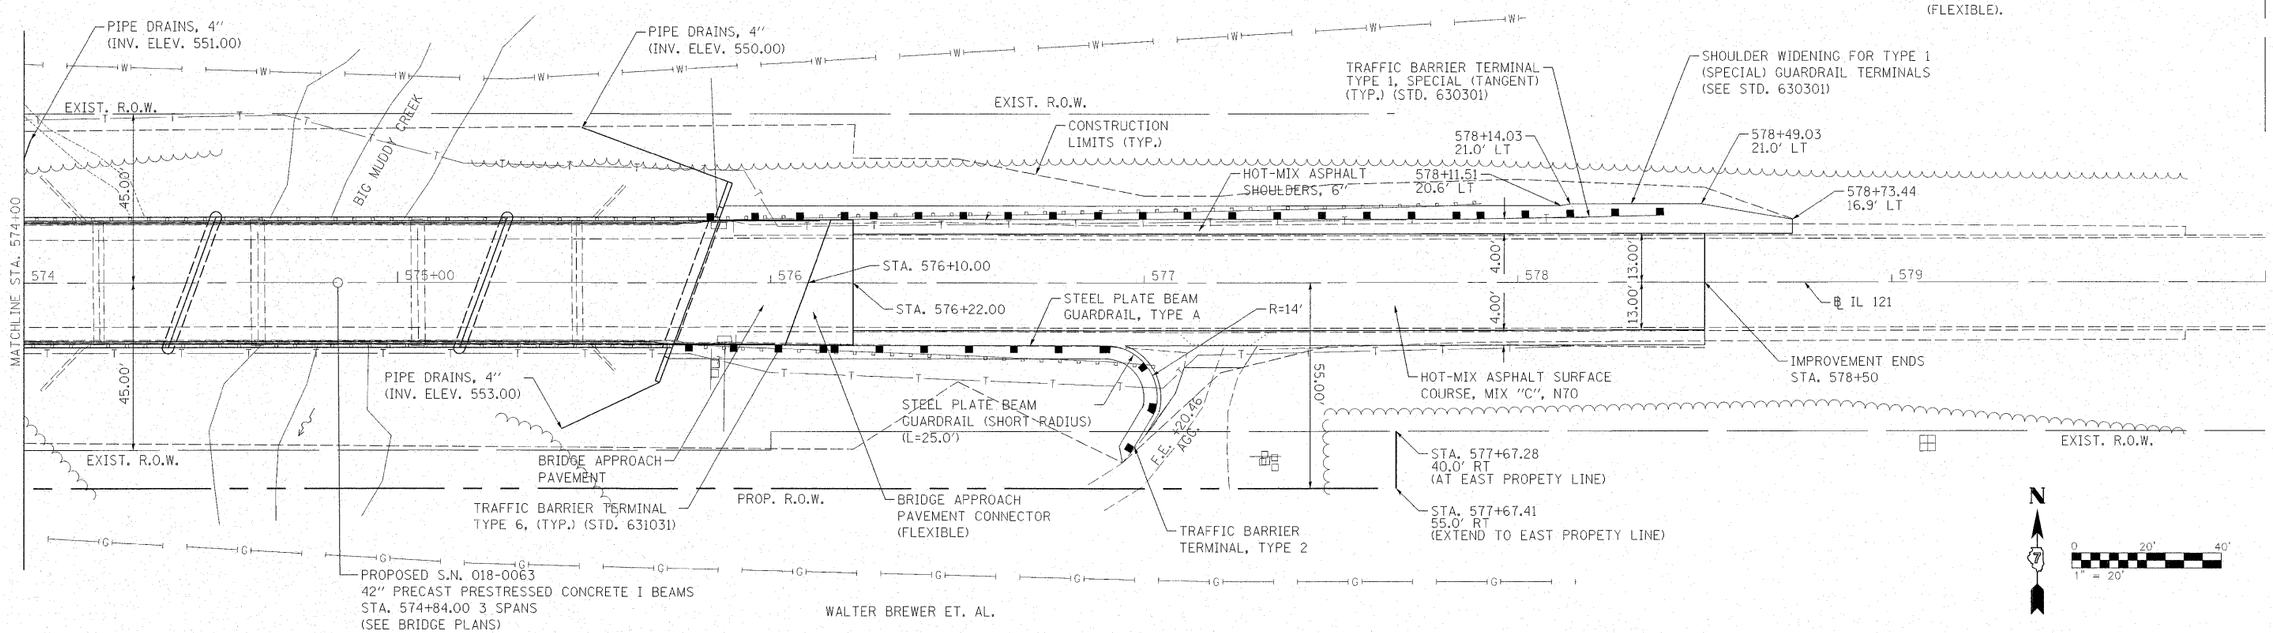

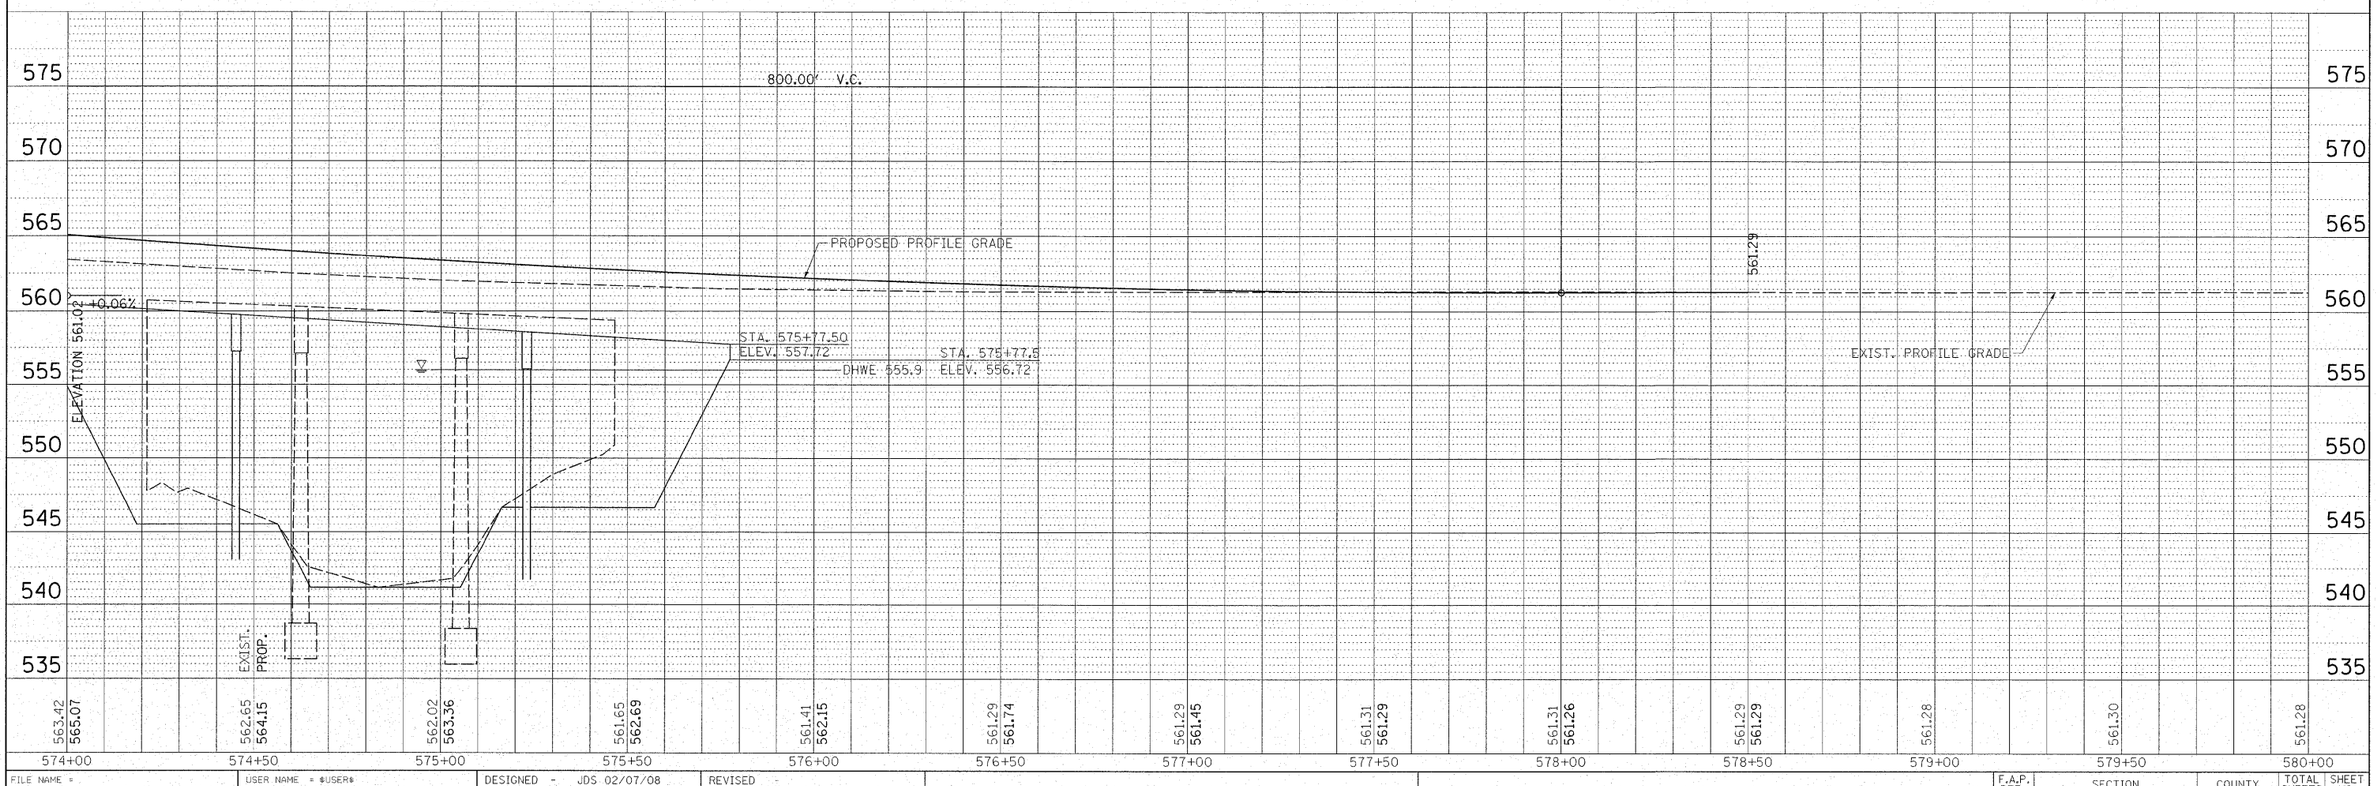

FILE NAME = $FILEL$	USER NAME = $USER$	DESIGNED - JDS 02/07/08	REVISED -	STATE OF ILLINOIS DEPARTMENT OF TRANSPORTATION	IL 121 OVER BIG MUDDY CREEK STA. 574+84.00	F.A.P. RTE.	SECTION	COUNTY	TOTAL SHEETS	SHEET NO.
		DRAWN - JDS 02/07/08	REVISED -			773	(108BR-3, 109BIB-1	CUMBERLAND	96	24
	PLOT SCALE = $SCALE$	CHECKED - RJA 09/17/08	REVISED -					CONTRACT NO. 74237		
	PLOT DATE = $DATE$	DATE - 09/26/08	REVISED -		SCALE: 1"=20' / SHEET NO. OF SHEETS / STA. 574+00 TO STA. 578+50	FED. ROAD DIST. NO.	ILLINOIS	FED. AID PROJECT		

PLAN — SURVEYED / PLOTTED / ALIGNMENT CHECKED / RT. OF WAY CHECKED / CADD FILE NAME / NOTE BOOK NO. / BY / DATE

PROFILE — SURVEYED / PLOTTED / GRADES CHECKED / BRIDGE BM. NOTED / STRUCTURE NOTATIONS CHKD / NOTE BOOK NO. / BY / DATE

MAURER ▲ STUTZ, INC. ENGINEERS SURVEYORS