MAURER ▲ STUTZ, INC.
ENGINEERS
SURVEYORS

FINAL SURVEY		BY	DATE
NOTE BOOK	SURVEYED		
NO.	PLOTTED		
	TOPOGRAPHY		
	AREAS		
	AREAS CHECKED		

ORIGINAL SURVEY		BY	DATE
NOTE BOOK	SURVEYED		
NO.	PLOTTED		
	TOPOGRAPHY		
	AREAS		
	AREAS CHECKED		

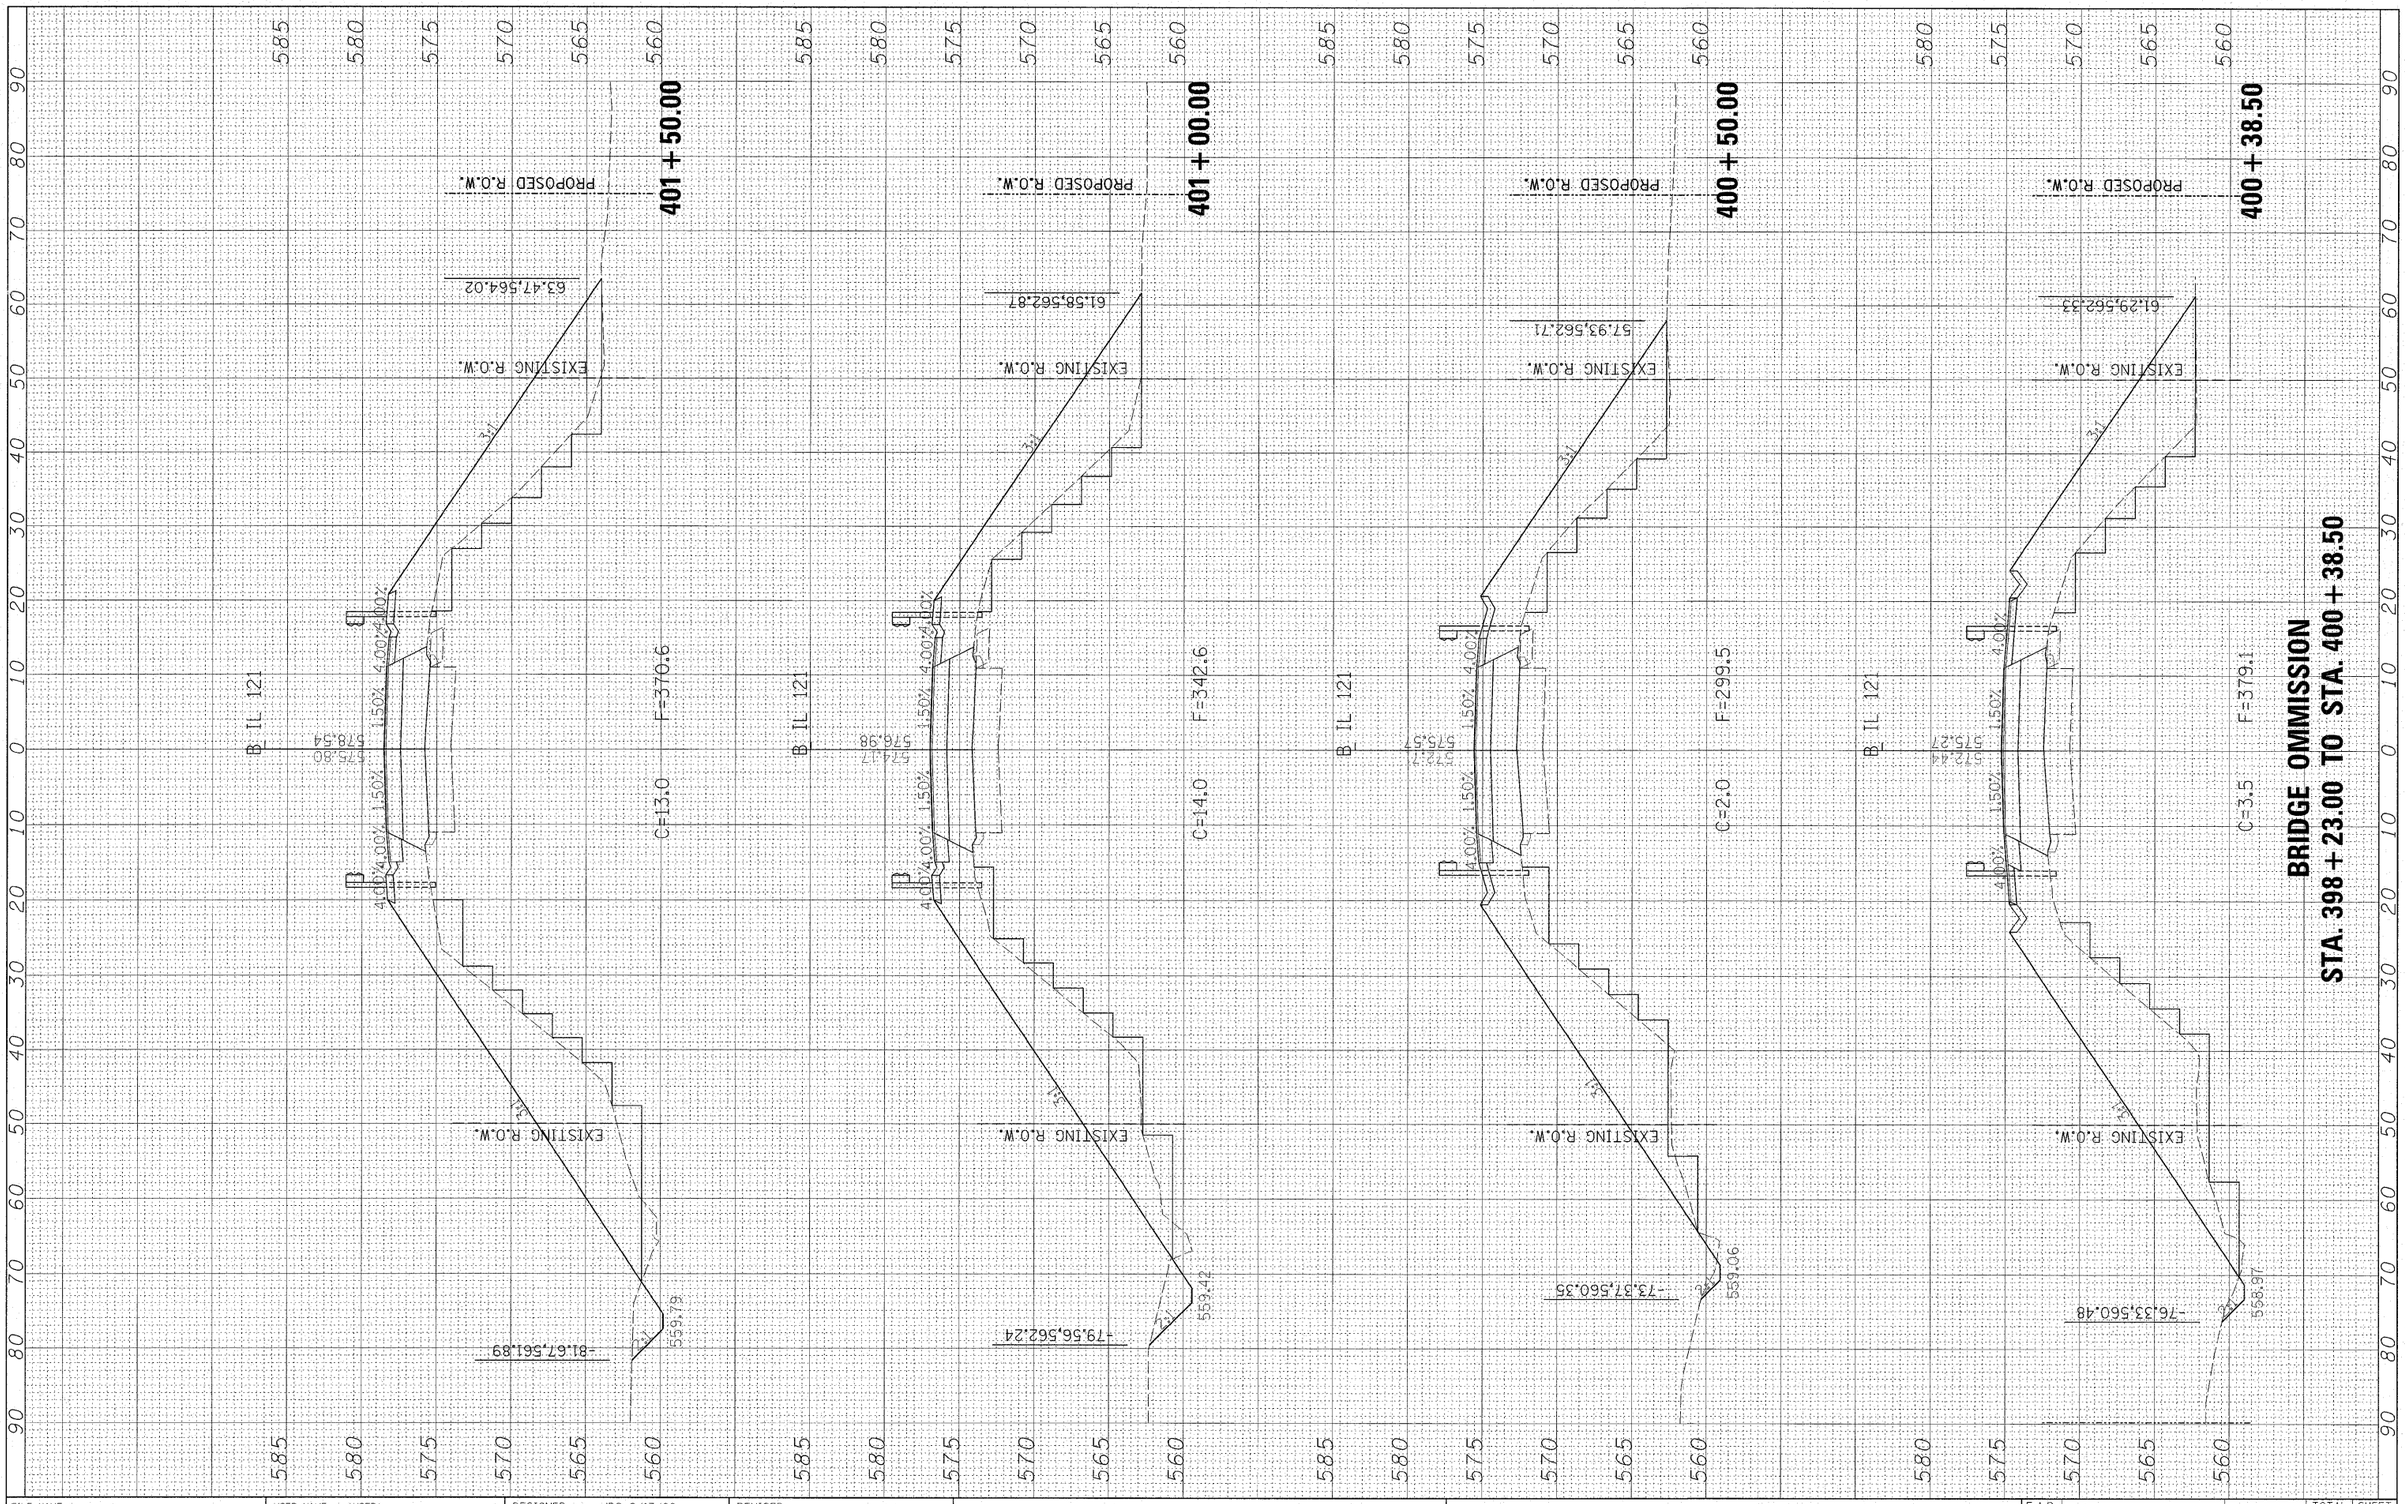

FILE NAME = $FILE$	USER NAME = $USER$	DESIGNED - JDS 9/17/08	REVISED -
		DRAWN - JDS 9/17/08	REVISED -
	PLOT SCALE = $SCALE$	CHECKED - RJA 9/17/08	REVISED -
	PLOT DATE = $DATE$	DATE - 9/26/08	REVISED -

STATE OF ILLINOIS
DEPARTMENT OF TRANSPORTATION

CROSS SECTIONS MULE CREEK

SCALE: | SHEET NO. OF SHEETS | STA. 400+38.50 TO STA. 401+50.00

F.A.P. RTE.	SECTION	COUNTY	TOTAL SHEETS	SHEET NO.
773	(108BR-3)B-1	CUMBERLAND	96	89
		CONTRACT NO. 74237		
FED. ROAD DIST. NO.	ILLINOIS	FED. AID PROJECT		