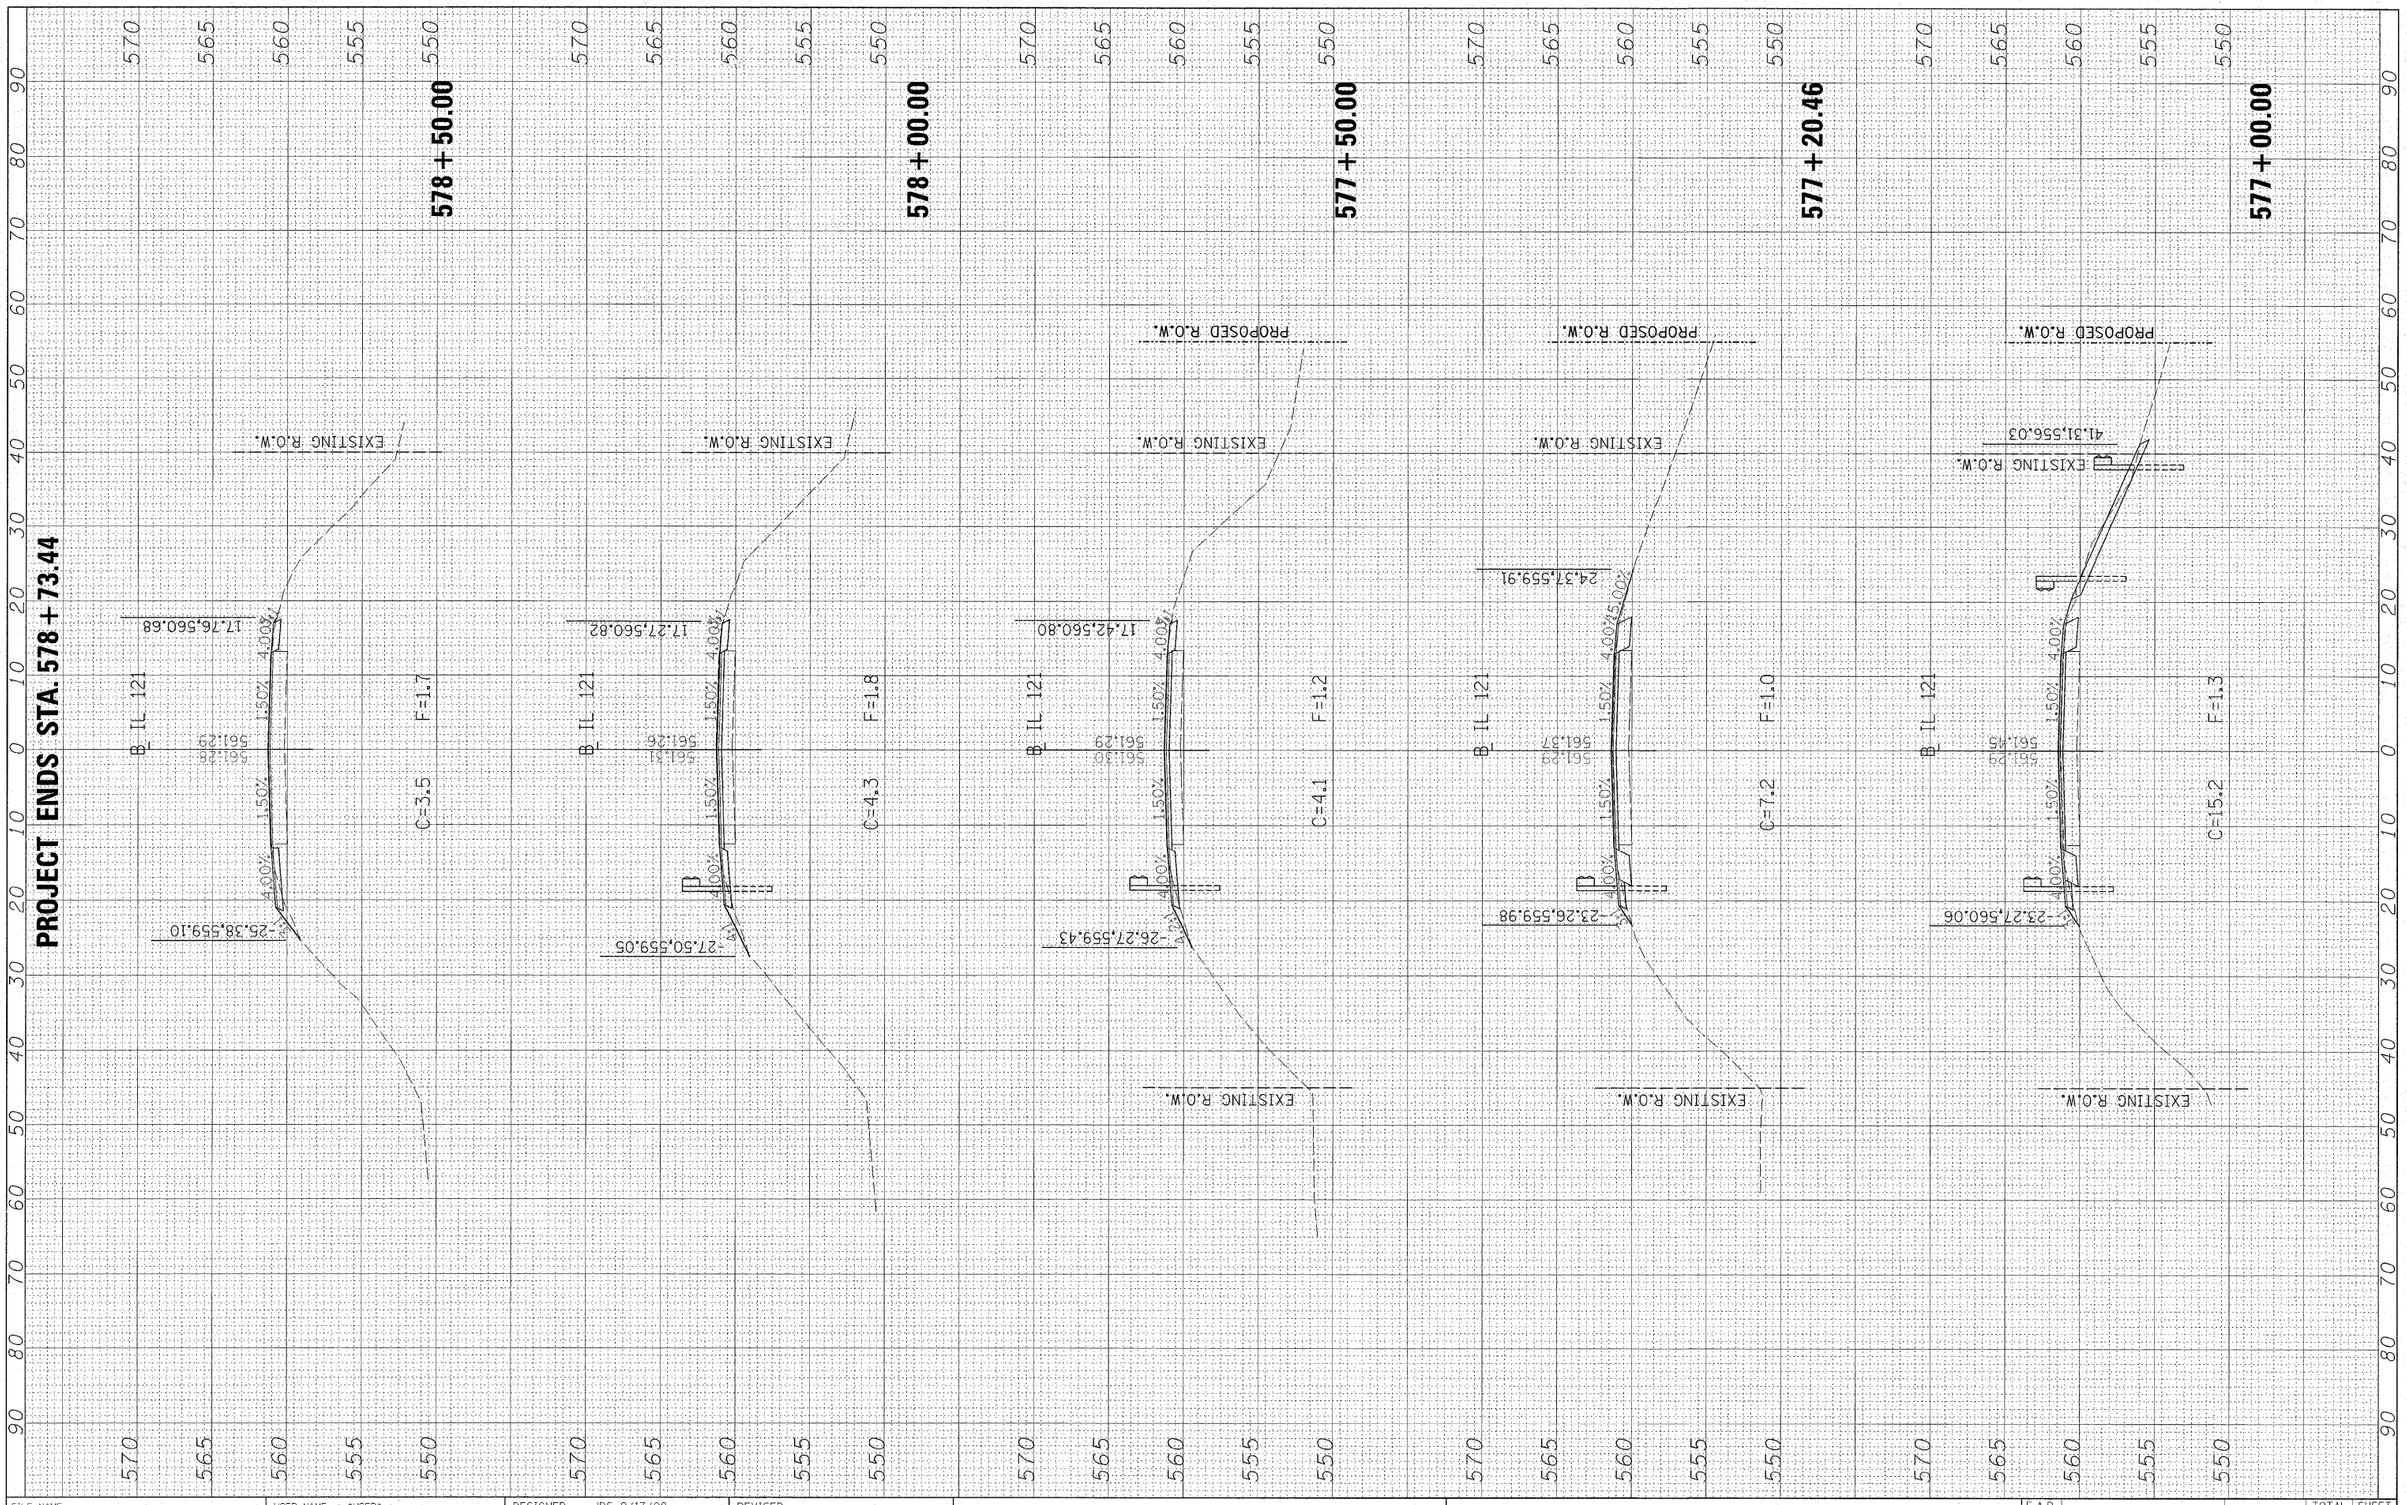

MAURER ▲ STUTZ, INC.
ENGINEERS SURVEYORS

FINAL SURVEY	NOTE BOOK	NO.
SURVEYED		BY
PLOTTED		DATE
TOPOGRAPHY		
AREAS		
AREAS CHECKED		

ORIGINAL SURVEY	NOTE BOOK	NO.
SURVEYED		BY
PLOTTED		DATE
TOPOGRAPHY		
AREAS		
AREAS CHECKED		

FILE NAME = $FILEL$	USER NAME = $USER$	DESIGNED - JDS 9/17/08	REVISED -
		DRAWN - JDS 9/17/08	REVISED -
	PLOT SCALE = $SCALE$	CHECKED - RJA 9/17/08	REVISED -
	PLOT DATE = $DATE$	DATE - 9/26/08	REVISED -

STATE OF ILLINOIS
DEPARTMENT OF TRANSPORTATION

CROSS SECTIONS BIG MUDDY CREEK

SCALE: | SHEET NO. OF SHEETS | STA. 573+46.00 TO STA. 577+00.00

F.A.P. RTE.	SECTION	COUNTY	TOTAL SHEETS	SHEET NO.
773	(109B)B-1	CUMBERLAND	96	96
		CONTRACT NO. 74237		
FED. ROAD DIST. NO.	ILLINOIS	FED. AID PROJECT		