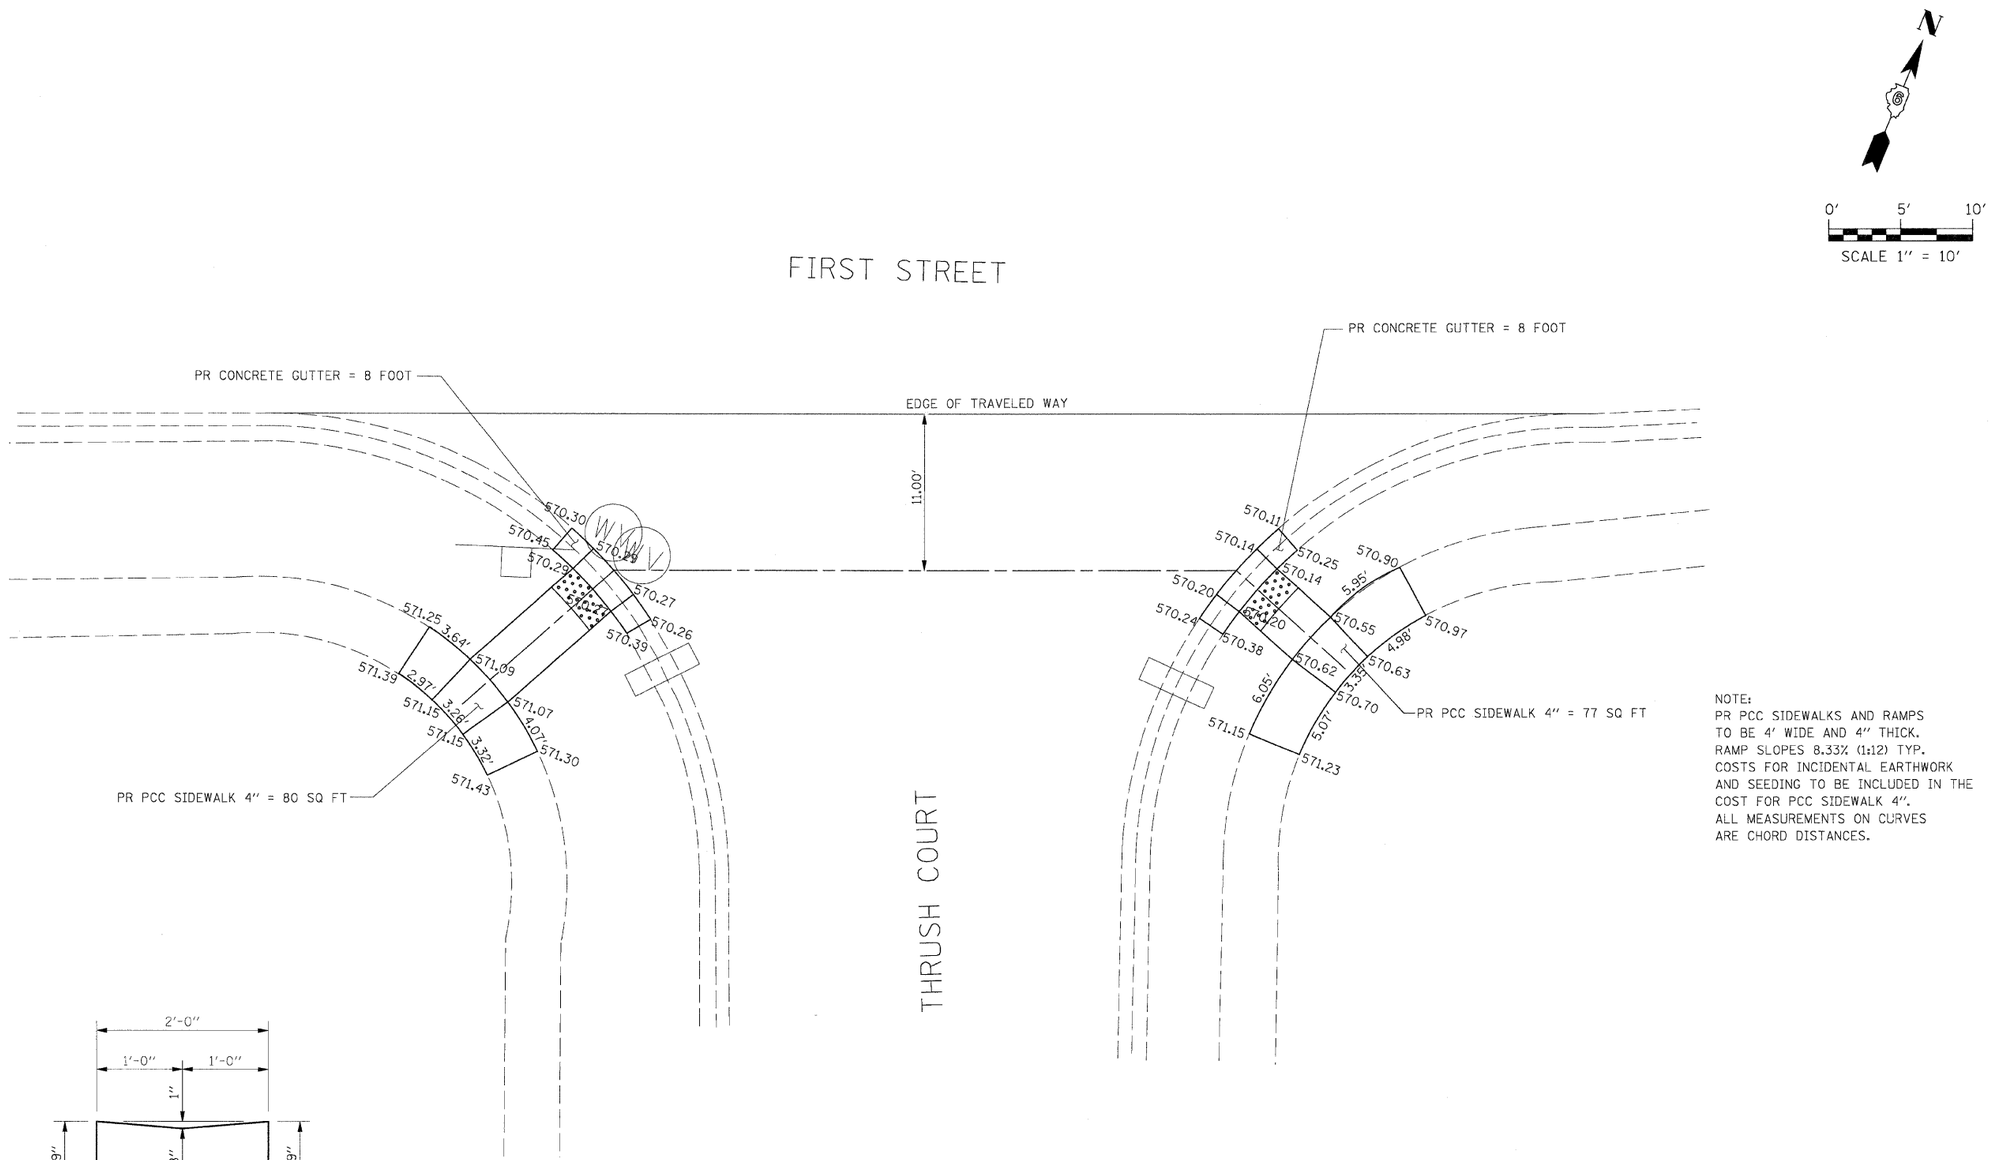

NOTE:
PR PCC SIDEWALKS AND RAMPS TO BE 4′ WIDE AND 4″ THICK.
RAMP SLOPES 8.33% (1:12) TYP.
COSTS FOR INCIDENTAL EARTHWORK AND SEEDING TO BE INCLUDED IN THE COST FOR PCC SIDEWALK 4″.
ALL MEASUREMENTS ON CURVES ARE CHORD DISTANCES.

CONCRETE GUTTER

CONCRETE GUTTER 4′ @ RAMP
w/ 2′ TRANSITION TO EXISTING,
8′ TOTAL LENGTH EACH.

BILL OF MATERIALS

TOTAL PCC SIDEWALK 4″	= 157 SQ FT
TOTAL SIDEWALK REMOVAL	= 98 SQ FT
TOTAL CONCRETE GUTTER	= 16 FT
TOTAL GUTTER REMOVAL	= 16 FT
DETECTABLE WARNING	= 16 SQ FT

FILE NAME = G:\S07009-01\cad\7009-01_Ent_Detail06.dgn	USER NAME = IE Consultants	DESIGNED -	REVISED -	VILLAGE OF SHERMAN	RAMP SIDEWALK DETAILS	F.A. RTE.	SECTION	COUNTY	TOTAL SHEETS	SHEET NO.
		DRAWN -	REVISED -				08-00014-00-SW	SANGAMON	47	42
	PLOT SCALE = 5.0000 ′ / IN.	CHECKED -	REVISED -					CONTRACT NO. 93486		
	PLOT DATE = 2/12/2009	DATE -	REVISED -		SCALE: SHEET NO. OF SHEETS STA. TO STA.	FED. ROAD DIST. NO.	ILLINOIS	FED. AID PROJECT		