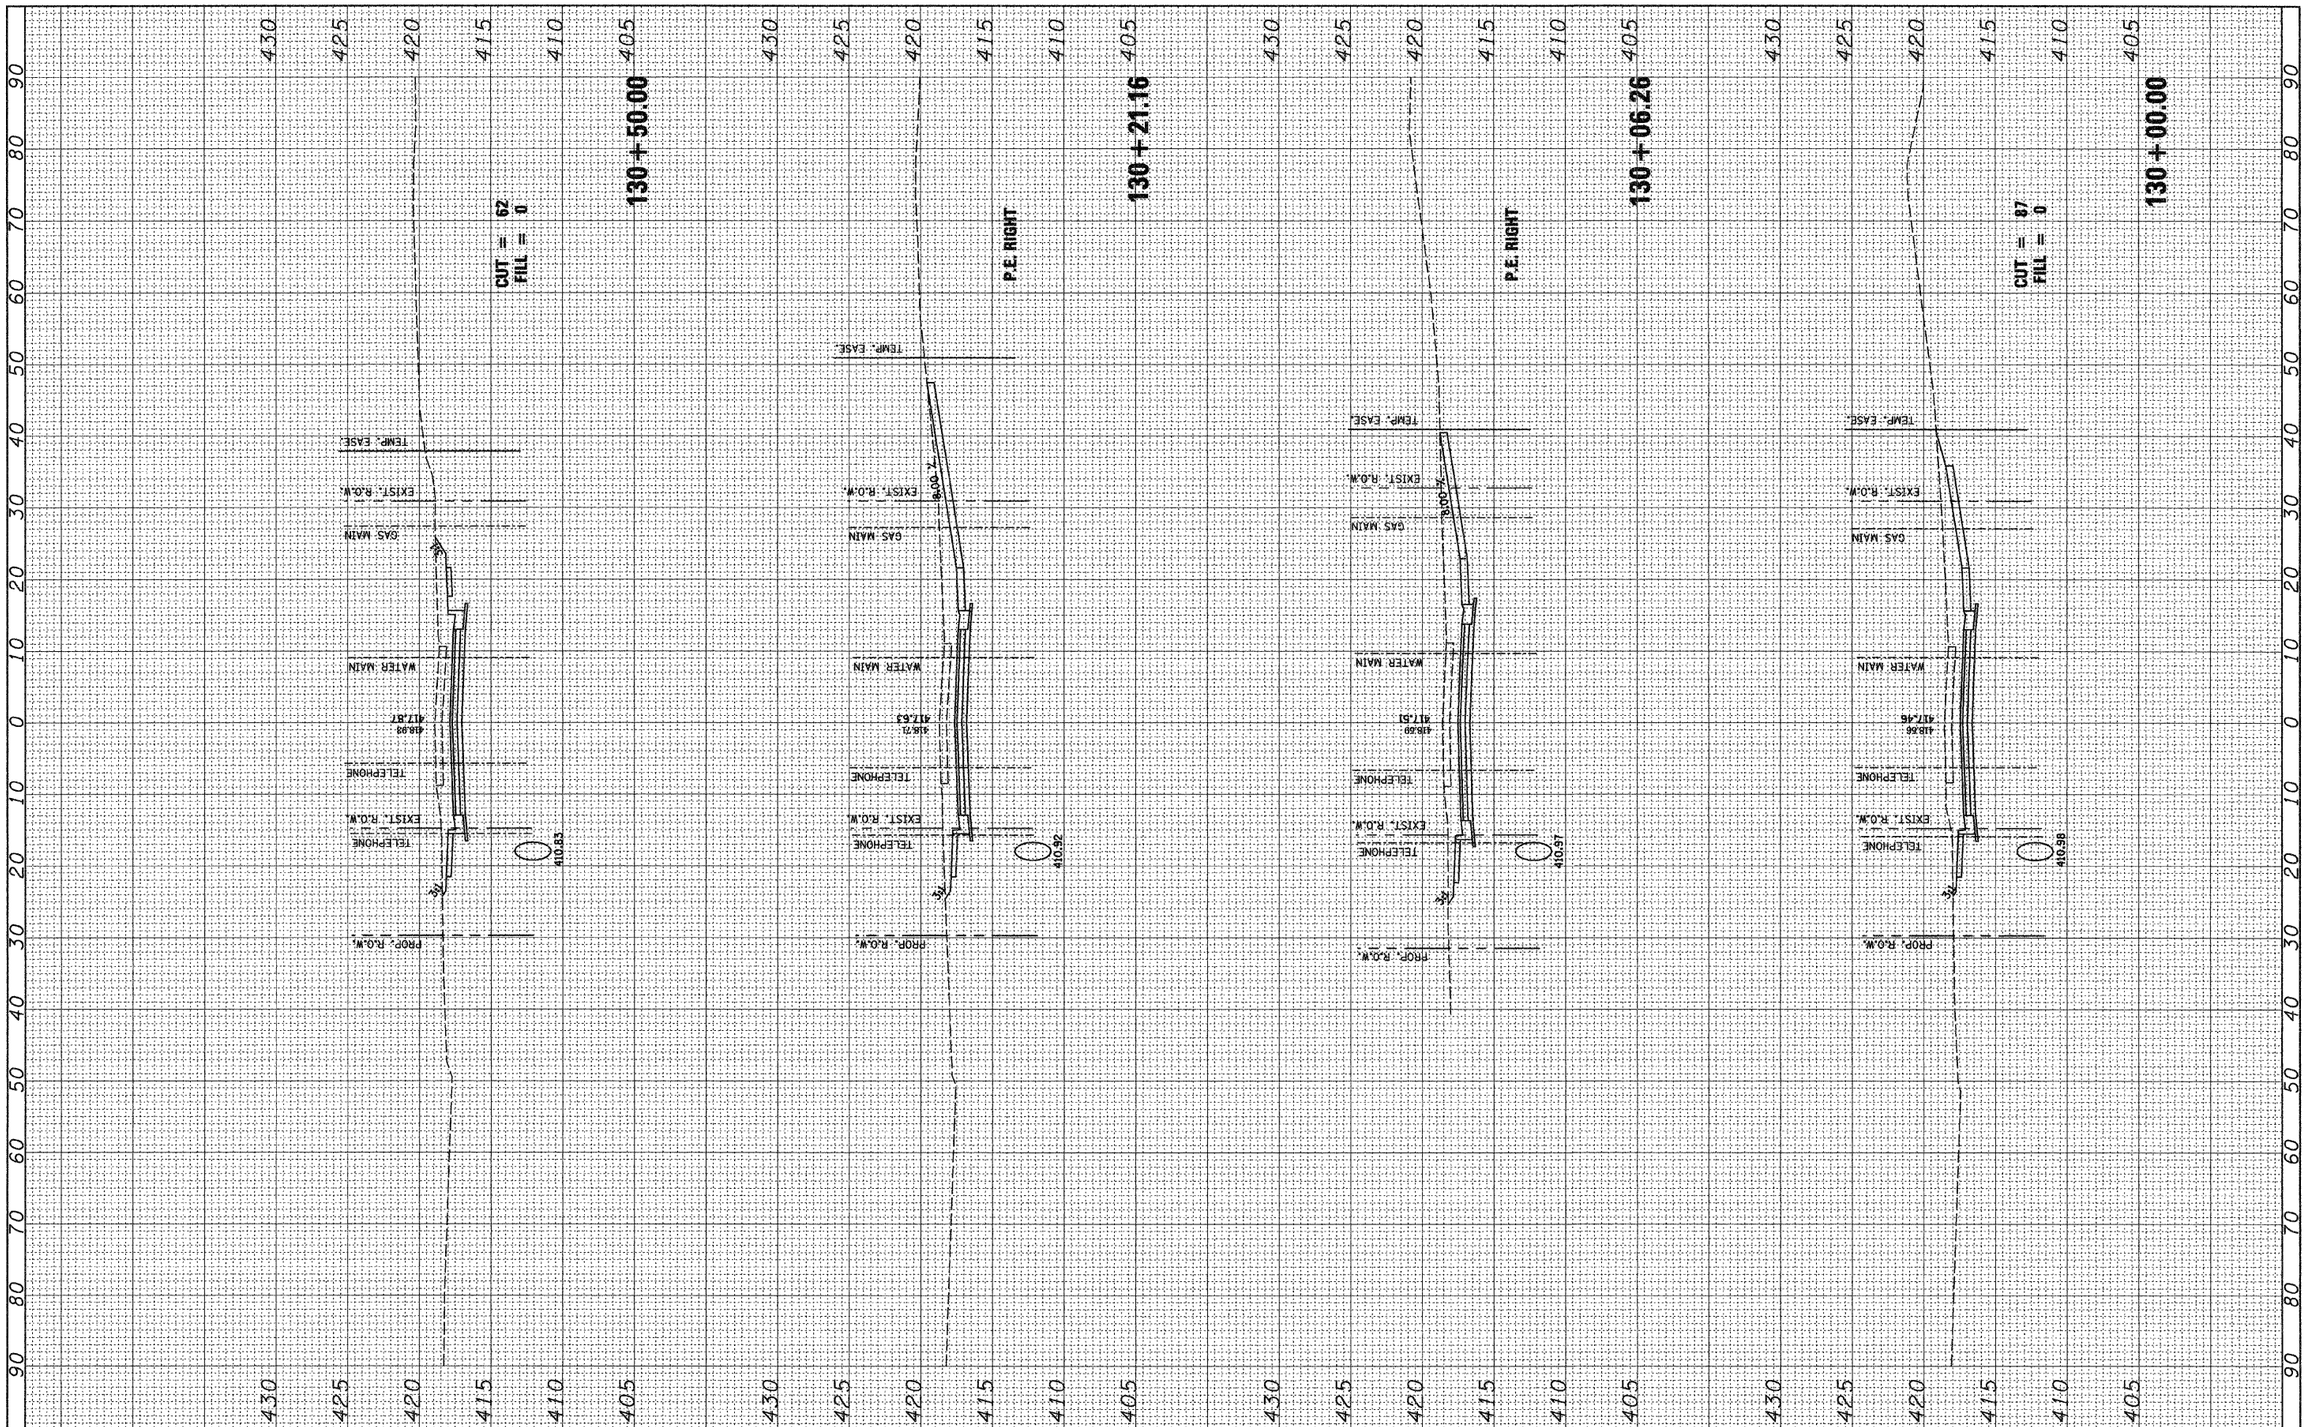

FINAL SURVEY	BY	DATE
SURVEYED		
PLOTTED		
TRAVERSE		
NOTE BOOK		
AREAS		
AREAS CHECKED		
NO.		

ORIGINAL SURVEY	BY	DATE
SURVEYED		
PLOTTED		
TRAVERSE		
NOTE BOOK		
AREAS		
AREAS CHECKED		
NO.		

FILE NAME = $FILEL$	USER NAME = jeremy	DESIGNED -	REVISED -
		DRAWN -	REVISED -
	PLOT SCALE = $SCALE$	CHECKED -	REVISED -
	PLOT DATE = 4/3/2009	DATE - 04/03/09	REVISED -

STATE OF ILLINOIS
DEPARTMENT OF TRANSPORTATION

MOCKINGBIRD LANE

SCALE: | SHEET NO. OF SHEETS | STA. 130+00.00 TO STA. 130+50.00

F.A.U. RTE.	SECTION	COUNTY	TOTAL SHEETS	SHEET NO.
9024	07-00187-02-RP	MADISON	111	82
		CONTRACT NO. 97376		

FED. ROAD DIST. NO. | ILLINOIS | FED. AID PROJECT