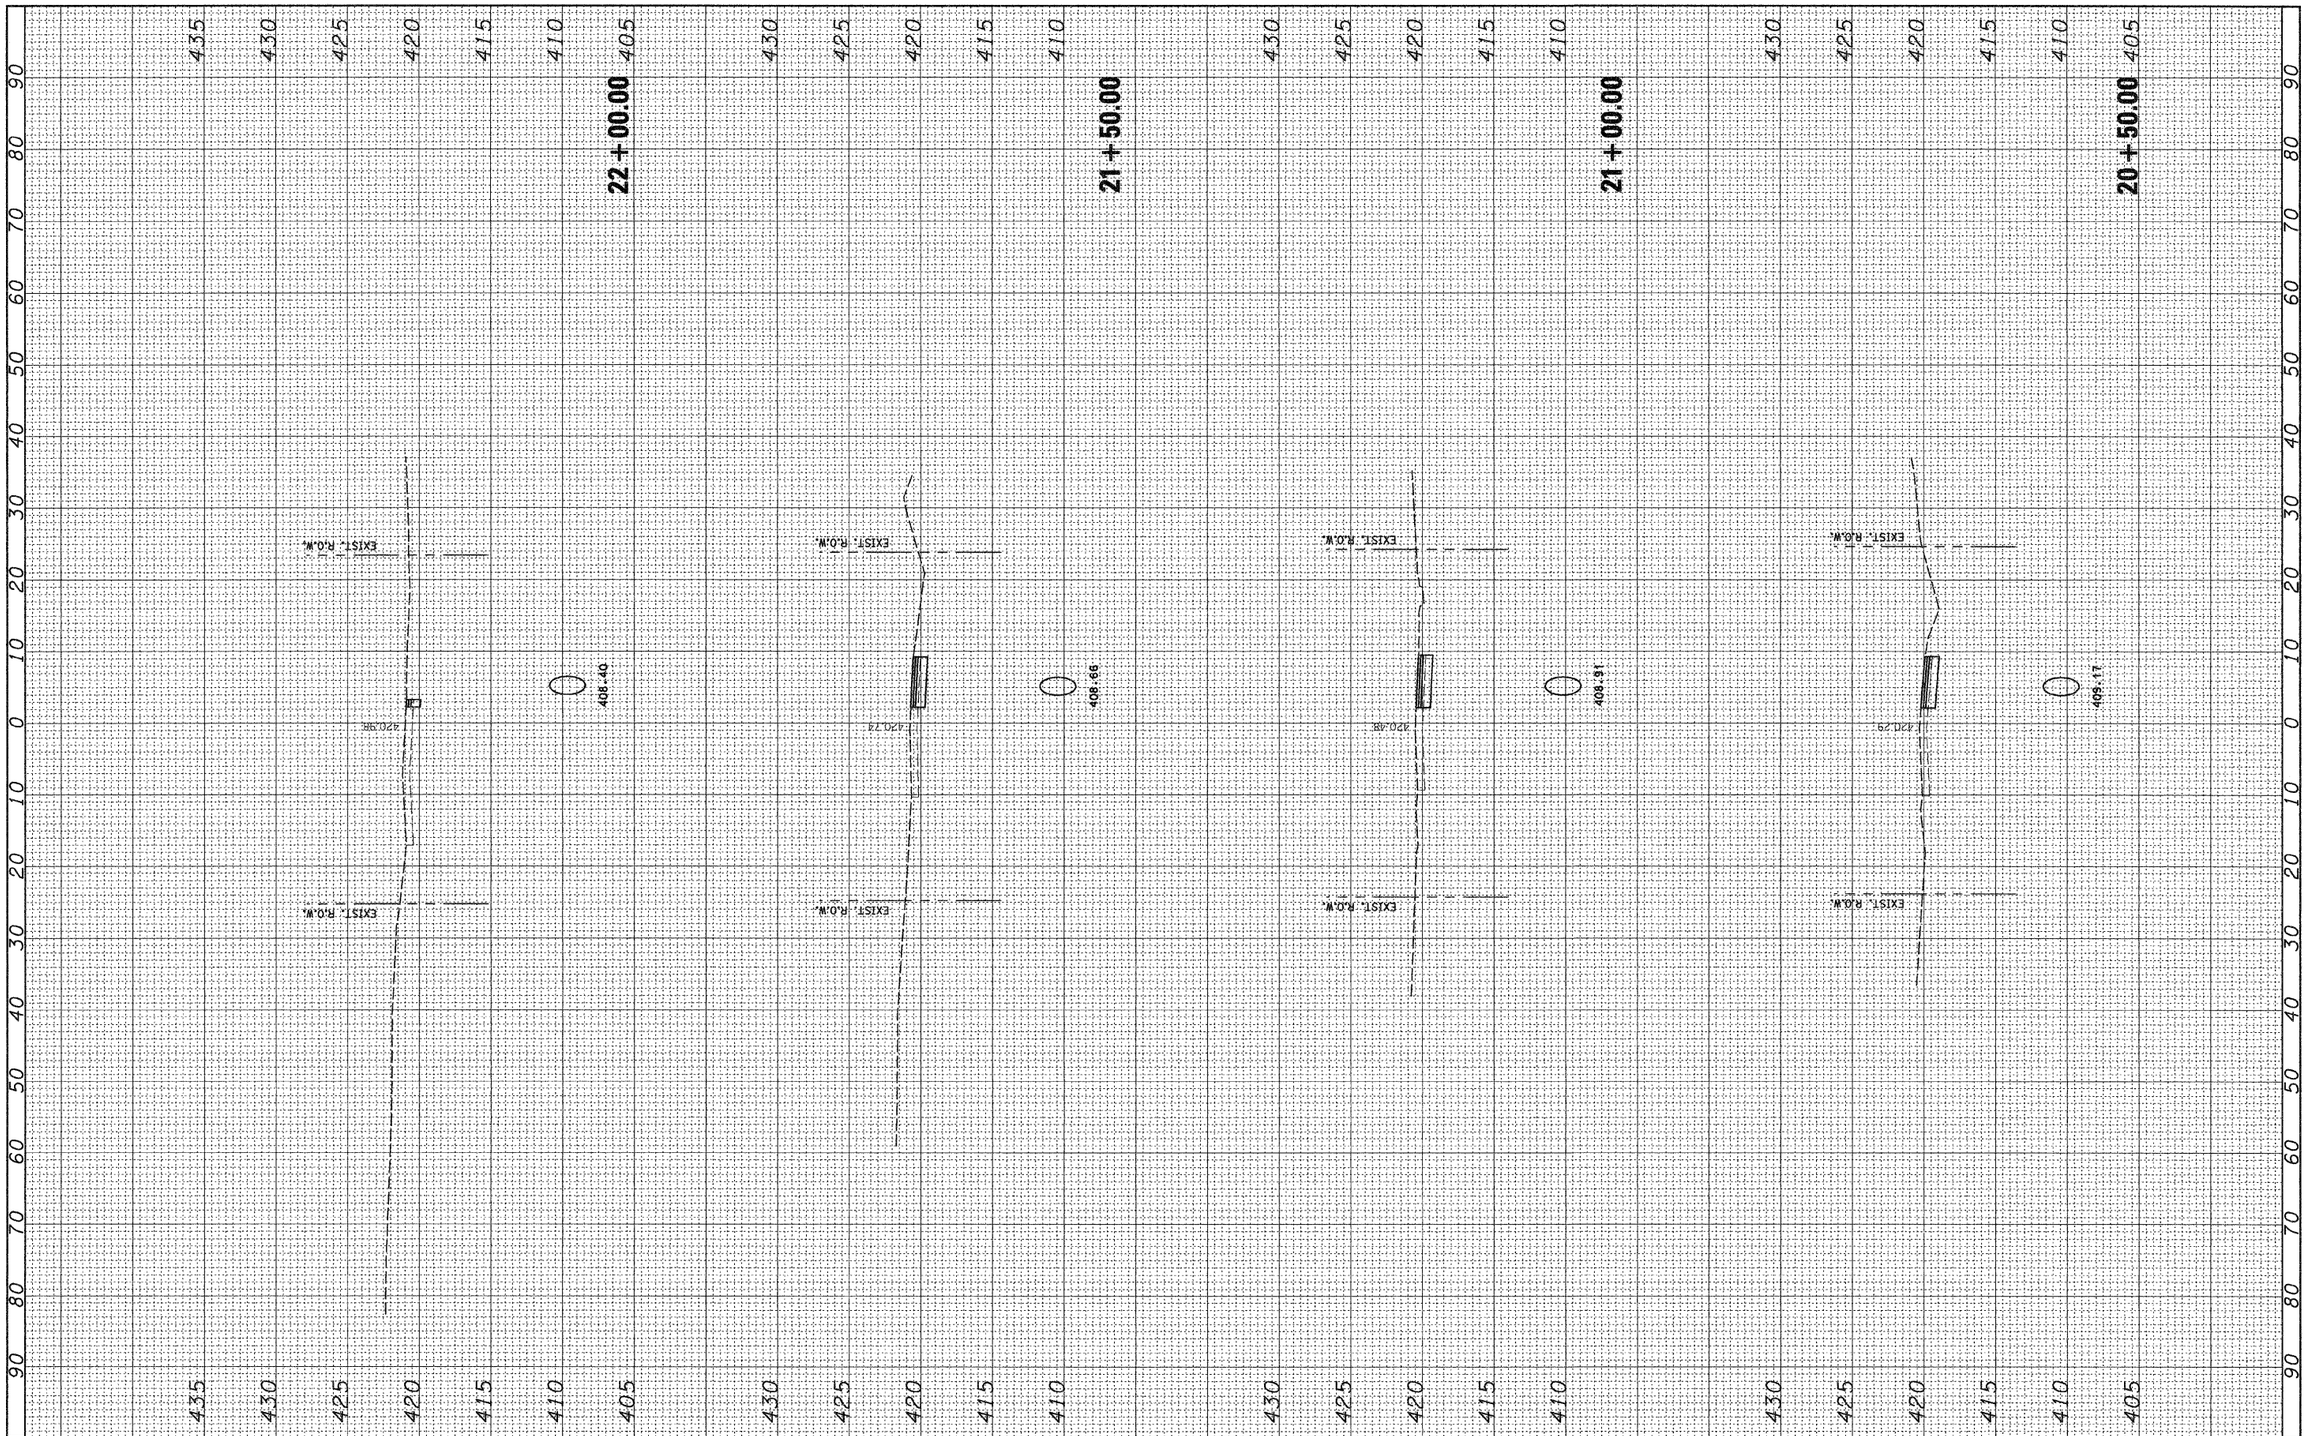

FINAL SURVEY		BY	DATE
NOTE BOOK	SURVEYED		
	PLOTTED		
	TEMPLATE		
	AREAS		
NO.	AREAS CHECKED		

ORIGINAL SURVEY		BY	DATE
NOTE BOOK	SURVEYED		
	PLOTTED		
	TEMPLATE		
	AREAS		
NO.	AREAS CHECKED		

FILE NAME = $FILEL$	USER NAME = jeremy	DESIGNED -	REVISED -
		DRAWN -	REVISED -
	PLOT SCALE = $SCALE$	CHECKED -	REVISED -
	PLOT DATE = 4/3/2009	DATE - 04/03/09	REVISED -

STATE OF ILLINOIS
DEPARTMENT OF TRANSPORTATION

WHIPPOORWILL LANE

SCALE: | SHEET NO. OF SHEETS | STA. 20+50.00 TO STA. 22+00.00

F.A.U. RTE.	SECTION	COUNTY	TOTAL SHEETS	SHEET NO.
9024	07-00187-02-RP	Madison	111	107
		CONTRACT NO. 97376		

FED. ROAD DIST. NO. | ILLINOIS | FED. AID PROJECT