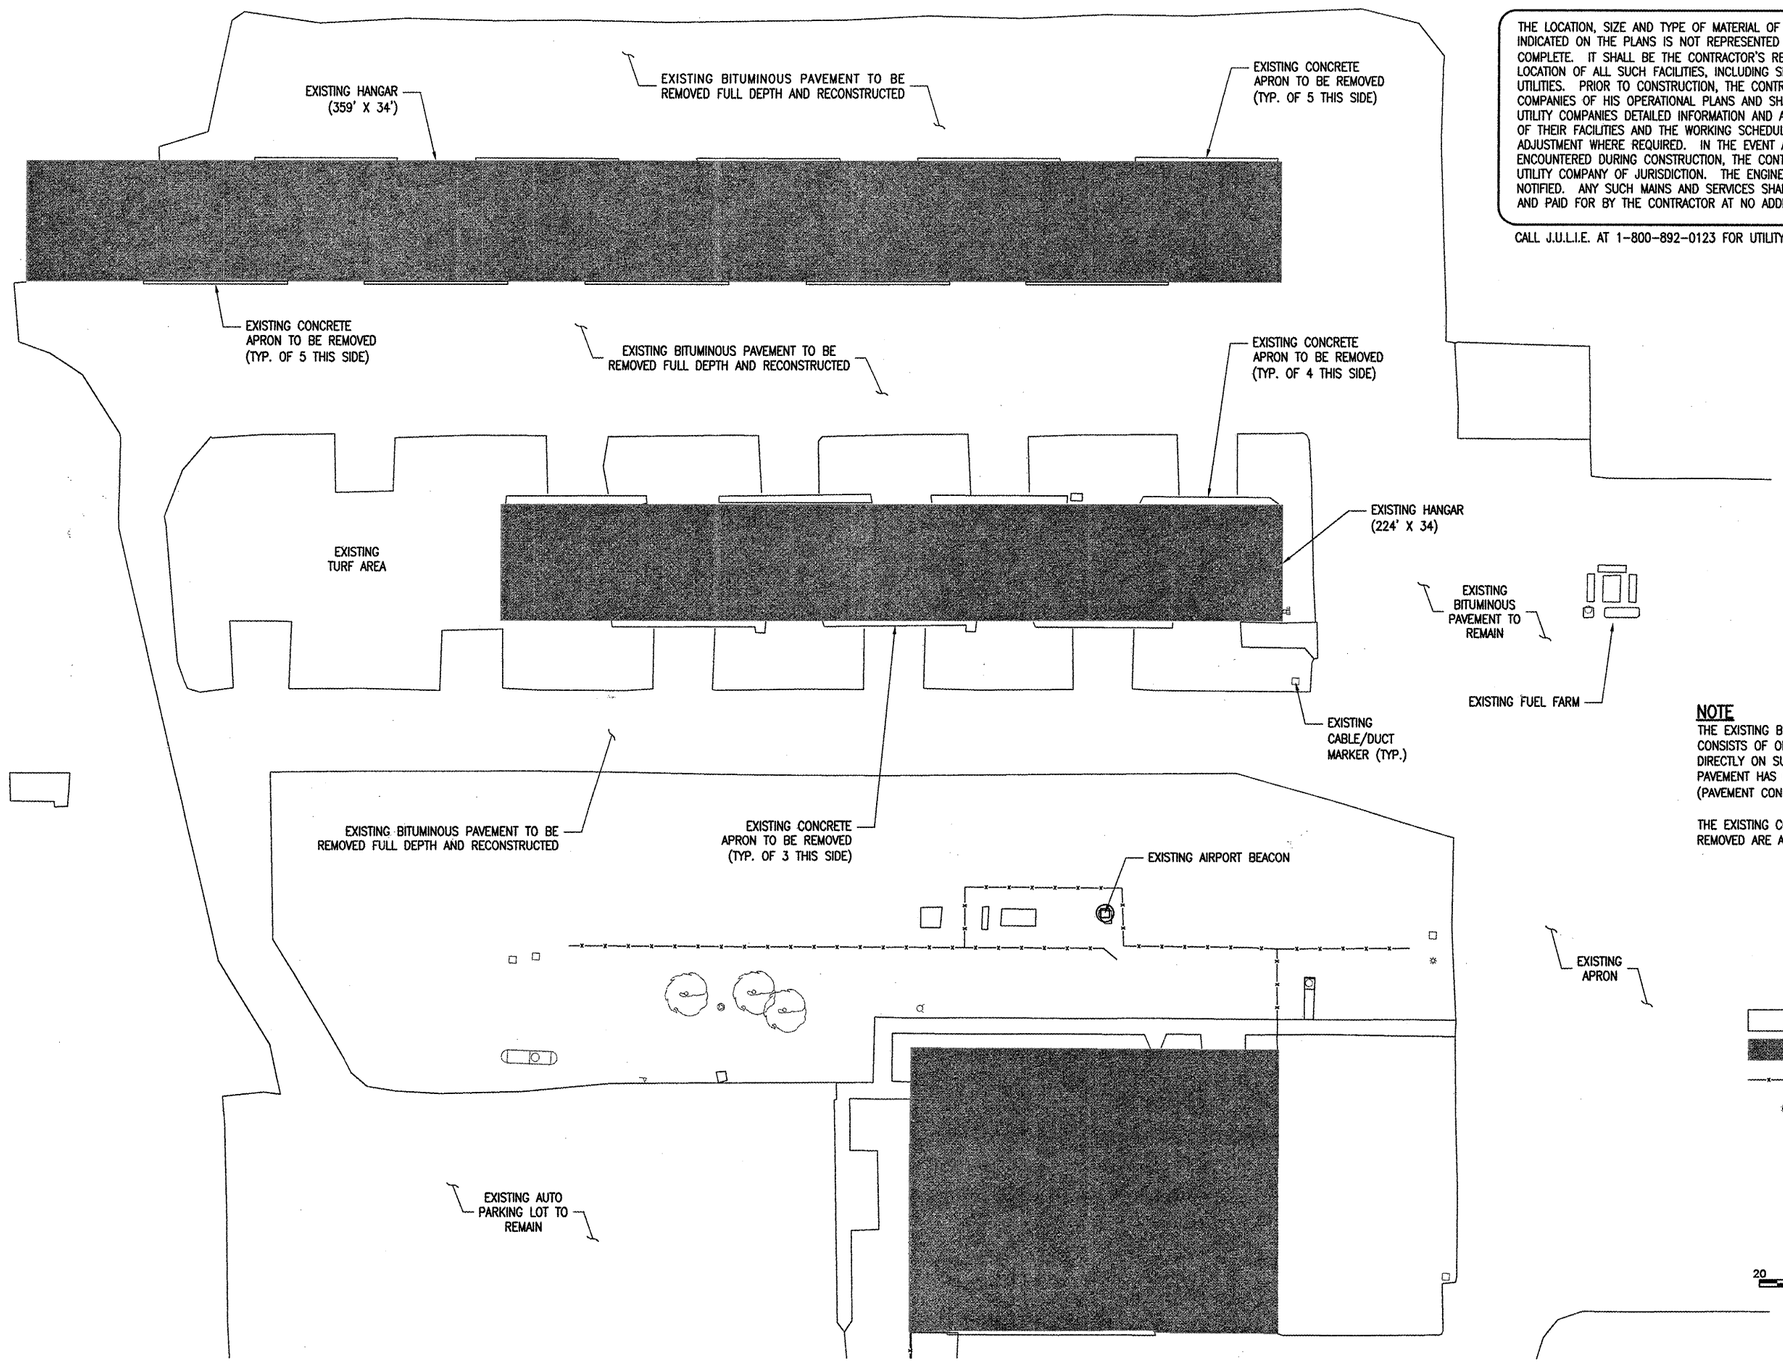

THE LOCATION, SIZE AND TYPE OF MATERIAL OF EXISTING UNDERGROUND UTILITIES INDICATED ON THE PLANS IS NOT REPRESENTED AS BEING ACCURATE, SUFFICIENT OR COMPLETE. IT SHALL BE THE CONTRACTOR'S RESPONSIBILITY TO DETERMINE THE ACTUAL LOCATION OF ALL SUCH FACILITIES, INCLUDING SERVICE CONNECTIONS TO UNDERGROUND UTILITIES. PRIOR TO CONSTRUCTION, THE CONTRACTOR SHALL NOTIFY THE UTILITY COMPANIES OF HIS OPERATIONAL PLANS AND SHALL OBTAIN FROM THE RESPECTIVE UTILITY COMPANIES DETAILED INFORMATION AND ASSISTANCE RELATIVE TO THE LOCATION OF THEIR FACILITIES AND THE WORKING SCHEDULE OF THE COMPANIES FOR REMOVAL OR ADJUSTMENT WHERE REQUIRED. IN THE EVENT AN UNEXPECTED UTILITY INTERFERENCE IS ENCOUNTERED DURING CONSTRUCTION, THE CONTRACTOR SHALL IMMEDIATELY NOTIFY THE UTILITY COMPANY OF JURISDICTION. THE ENGINEER SHALL ALSO BE IMMEDIATELY NOTIFIED. ANY SUCH MAINS AND SERVICES SHALL BE RESTORED TO SERVICE AT ONCE AND PAID FOR BY THE CONTRACTOR AT NO ADDITIONAL COST TO THE CONTRACT.

CALL J.U.L.I.E. AT 1-800-892-0123 FOR UTILITY INFORMATION.

NOTE

THE EXISTING BITUMINOUS PAVEMENT TO BE REMOVED CONSISTS OF ONLY 1-2 INCHES OF MATERIAL PLACED DIRECTLY ON SUBGRADE. IN MOST AREAS, THE PAVEMENT HAS COMPLETELY BROKEN DOWN TO RUBBLE (PAVEMENT CONDITION INDEX = 0).

THE EXISTING CONCRETE APPROACH APRONS TO BE REMOVED ARE APPROXIMATELY 4 TO 6 INCHES IN DEPTH.

LEGEND

- EXISTING PAVEMENT
- EXISTING BUILDINGS
- EXISTING FENCE
- EXISTING AIRPORT BEACON

DATE	REVISION	BY

EDGAR COUNTY AIRPORT
PARIS, ILLINOIS

IL PROJ.: PRG-3889 A.I.P. PROJ.: 3-17-0077-B11

HSI Project No. 0840209 0800
Filename R-101SIT.DWG
Scale 1"=20'
Date 04/17/09

LAYOUT	MLH	03/11/09
DRAWN	MLH	03/11/09
REVIEWED	JDW	03/18/09

HANSON

©Copyright Hanson Professional Services Inc. 2009
Hanson Professional Services Inc.
1525 South Sixth Street
Springfield, Illinois 62703-2886
www.hanson-inc.com
Offices Nationwide

REMOVE AND RECONSTRUCT T-HANGAR TAXIWAYS

EXISTING SITE PLAN

APR 13, 2009 4:44 PM HARRI01115
I:\08JOBS\0840209 PRG\CADD\AIRPORT\SHEET\R-101SIT.DWG