RESURFACING - TRAFFIC SIGNAL SCHEDULE OF QUANTITIES

The "Pay Items" below are paid separately as per the attached "Specification" for MAGNETIC DETECTOR REMOVAL AND DETECTOR LOOP INSTALLATION.

Code No.	Pay Item	Unit	Quantity
85000200	MAINTENANCE OF EXISTING TRAFFIC SIGNAL INSTALLATION	EACH	
87301305	ELECTRIC CABLE IN CONDUIT, LEAD-IN, NO. 14 1 PAIR	FOOT	
88500100	INDUCTIVE LOOP DETECTOR	EACH	
88600100	DETECTOR LOOP, TYPE 1	FOOT	

NOTE:
THIS PLAN IS FOR THE PURPOSE OF REPLACING THE DETECTOR LOOPS ONLY. ALL OTHER INFORMATION SHOWN IS NOT RELATED AND WILL BE DISREGARDED.

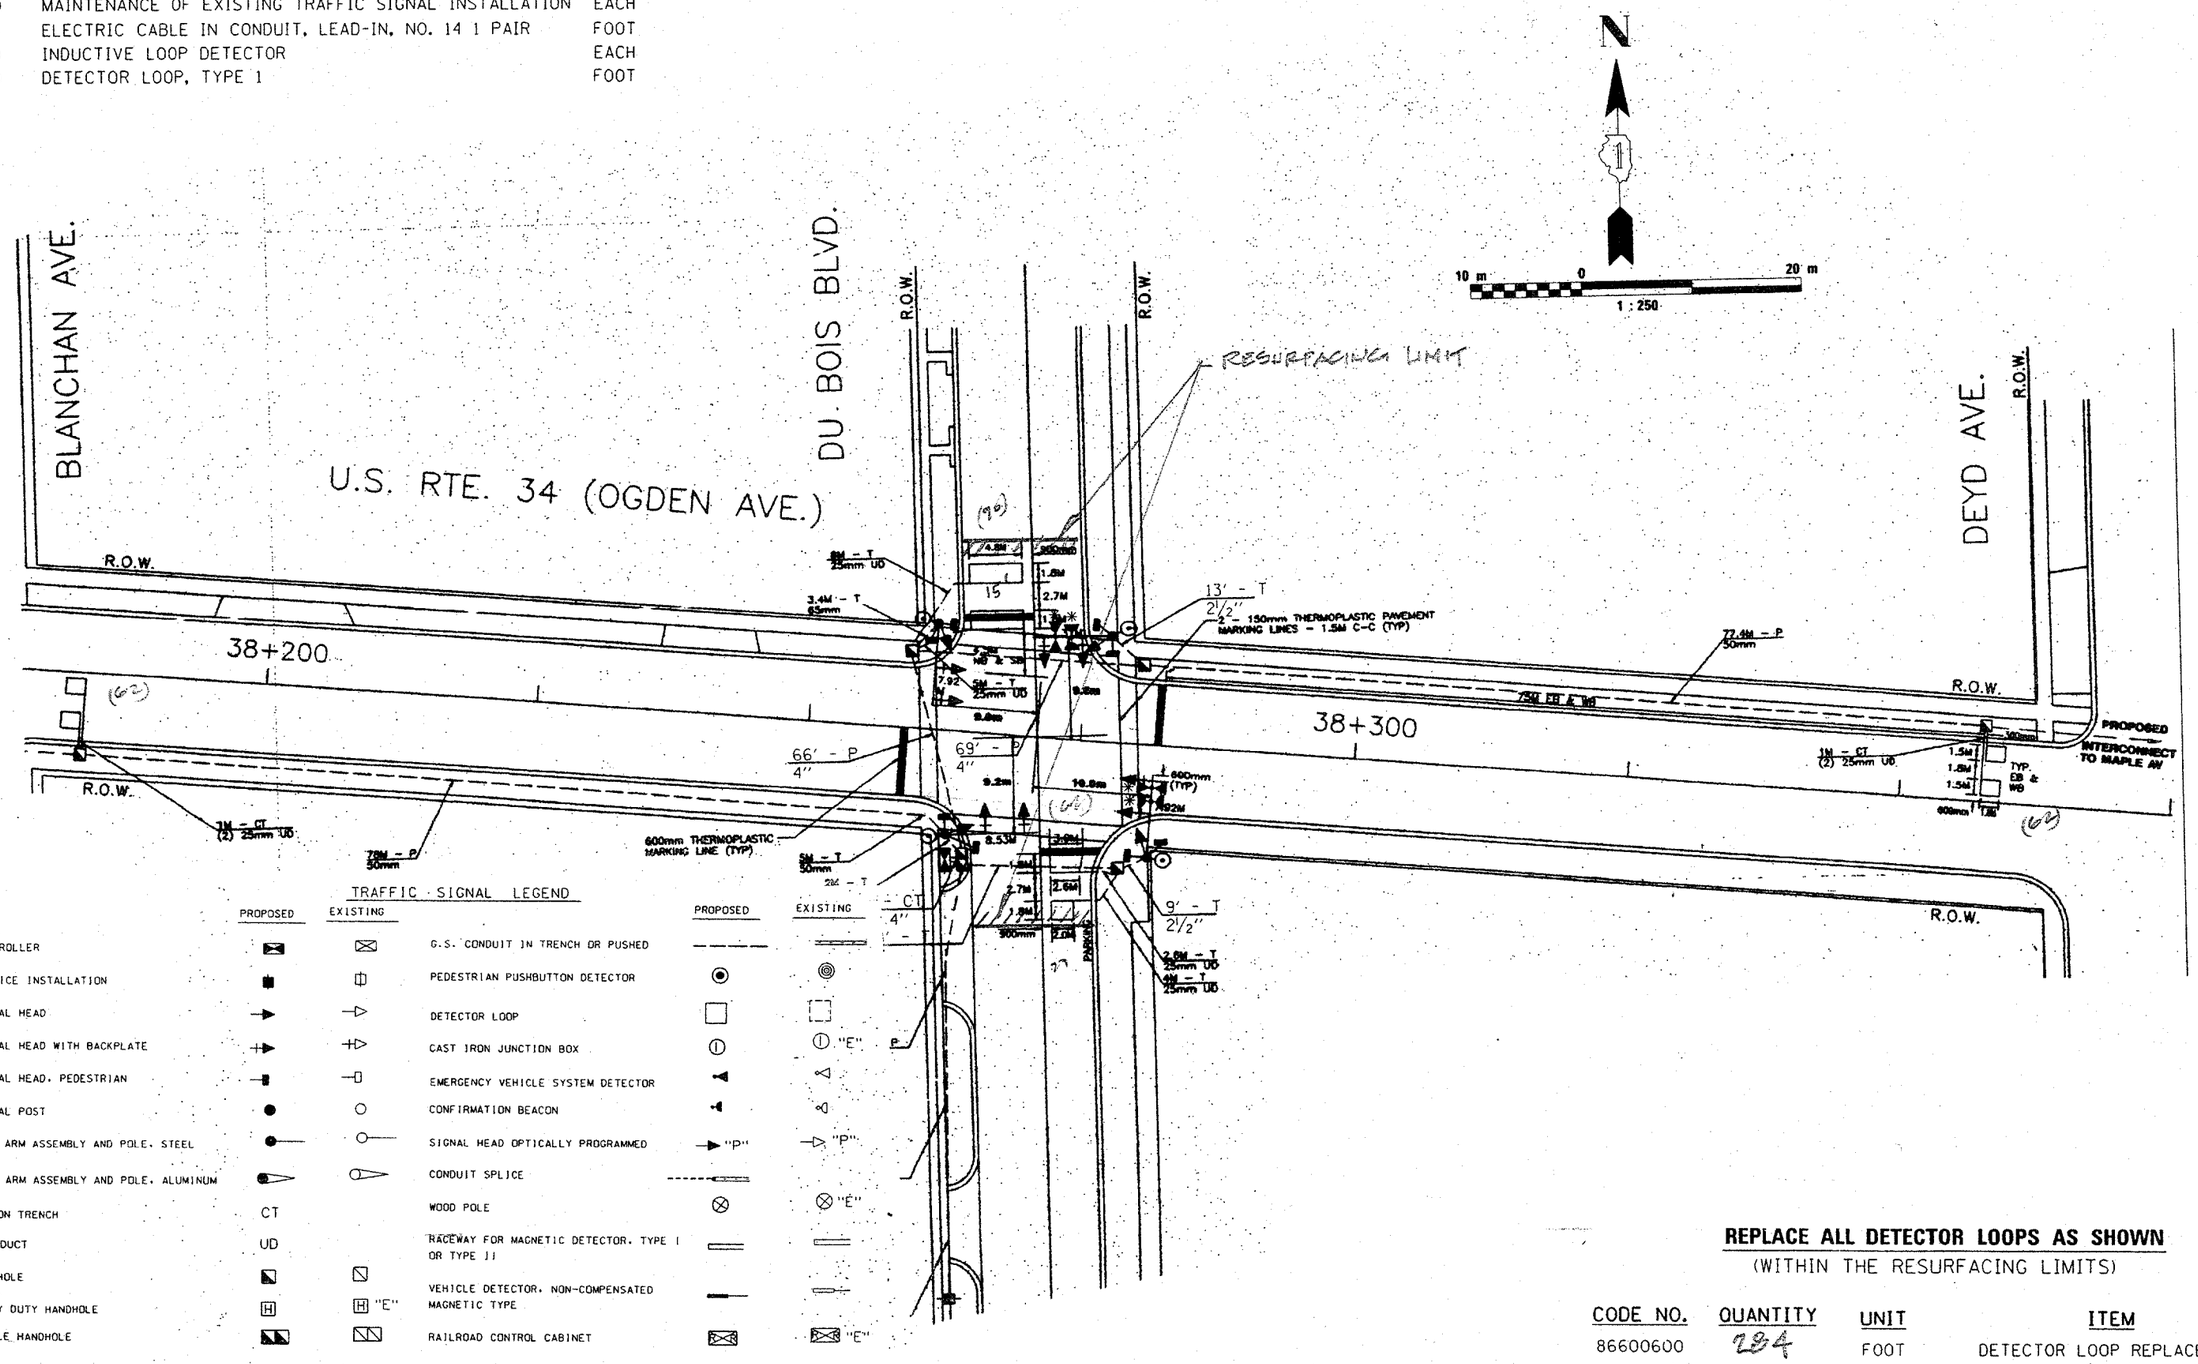

REPLACE ALL DETECTOR LOOPS AS SHOWN
(WITHIN THE RESURFACING LIMITS)

CODE NO.	QUANTITY	UNIT	ITEM
86600600	284	FOOT	DETECTOR LOOP REPLACEMENT

FILE NAME = c:\projects\traffic\t070027\wal2_20_45.dgn	USER NAME = kanthaphixaybc	DESIGNED -	REVISED -	STATE OF ILLINOIS DEPARTMENT OF TRANSPORTATION	DETECTOR LOOP REPLACEMENT U.S. ROUTE 34 @ DU BOIS BLVD.	F.A.P. RTE. 311	SECTION 2004-043 RS
		DRAWN -	REVISED -			COUNTY Cook	TOTAL SHEETS 30
	PLOT SCALE = 40.0000 ' / IN.	CHECKED -	REVISED -			SHEET NO. 13	CONTRACT NO.
	PLOT DATE = 2/29/2008	DATE -	REVISED -		SCALE: SHEET NO. OF SHEETS STA. TO STA.	FED. ROAD DIST. NO.	ILLINOIS FED. AID PROJECT

...\traffic\t070027\wal2_20_45.dgn 2/29/2008 1:37:00 PM User=kanthaphixaybc