NOTES:

1) REMOVE EXISTING TYPE 2 TERMINAL SECTION FOR EASTBOUND INSIDE GUARDRAIL RUN
2) INSTALL 25 FT OF GUARDRAIL ATTACHING TO EXISTING GUARDRAIL FOR EASTBOUND INSIDE GUARDRAIL RUN
3) INSTALL TYPE 2 TERMINAL SECTION TO PROPOSED EASTBOUND INSIDE GUARDRAIL
4) EXISTING WESTBOUND INSIDE GUARDRAIL TO REMAIN
5) INSTALL TEMPORARY DITCH CHECKS AS DIRECTED BY THE ENGINEER

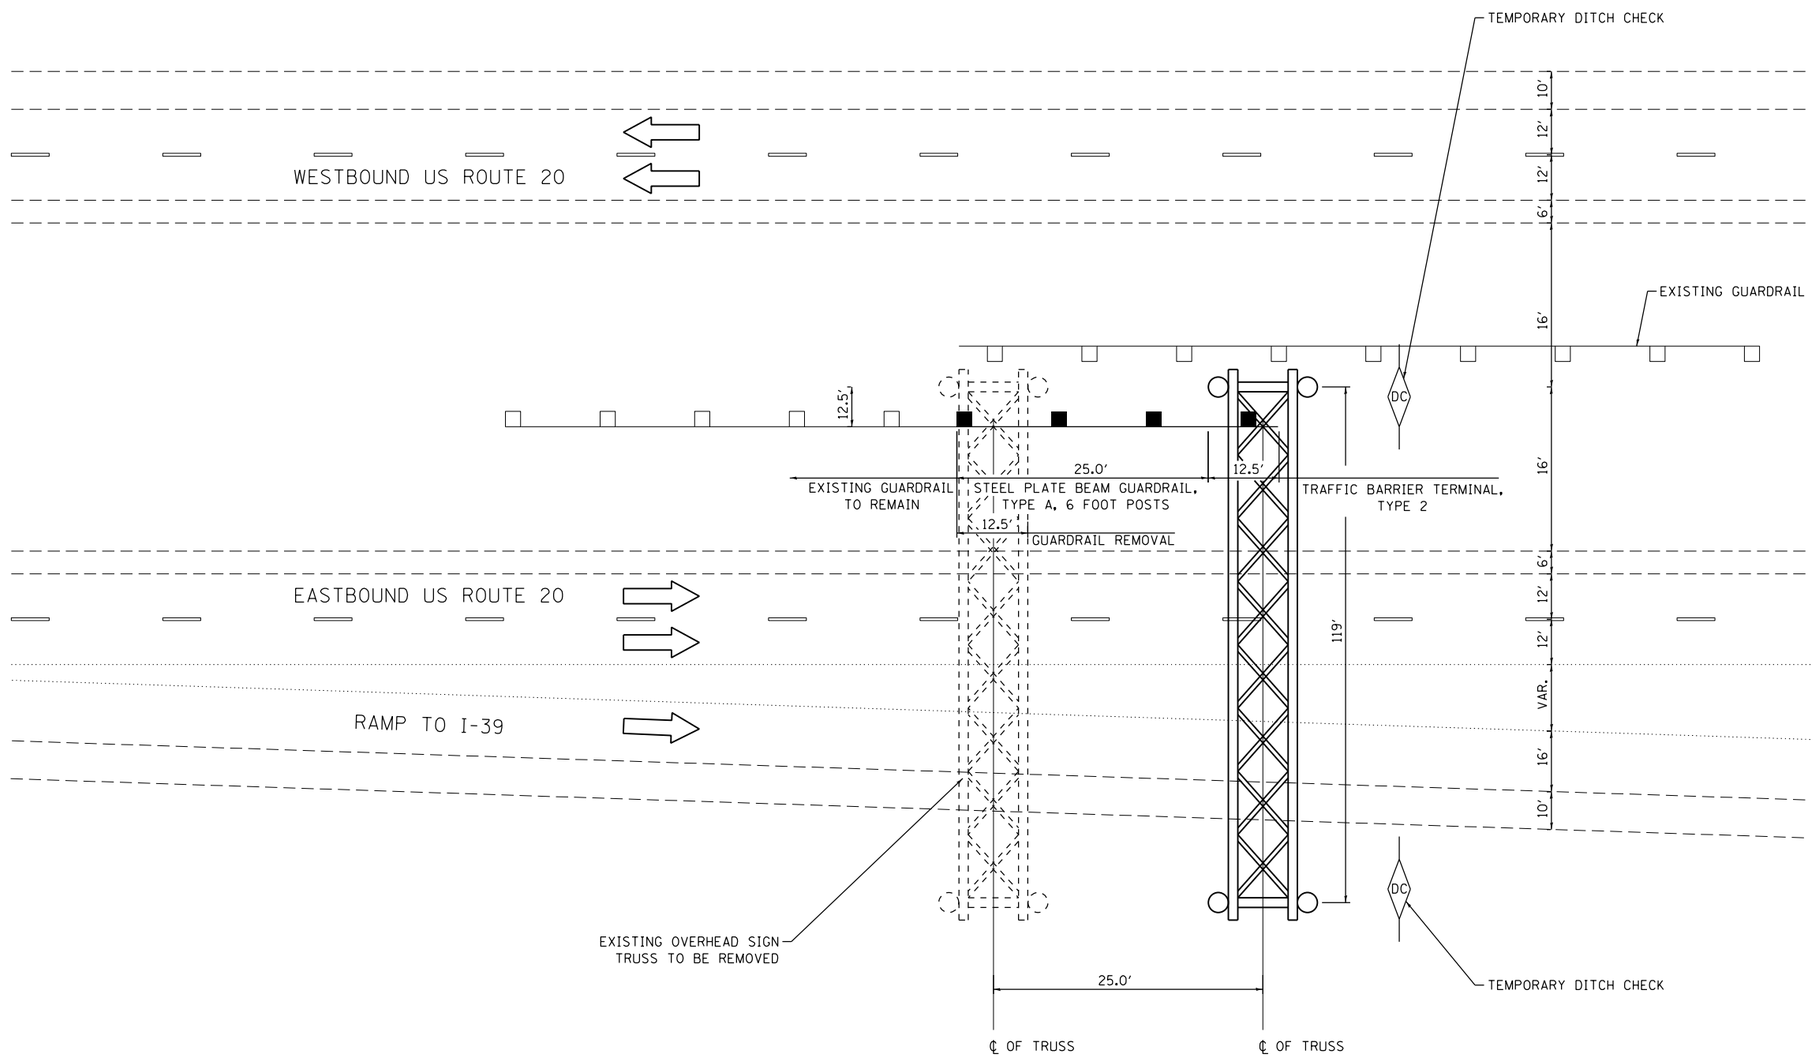


SN-034

2S101U20BR021.5

0 20' 40'
GRAPHIC SCALE

N:\PROJ\00220080.00\00220080.01\Design\Details\00220080.00-details05_RdwyPlan.dgn

| ENGINEERING CONSULTANT | USER NAME = jattanaseo | DESIGNED - JPA | REVISED - | STATE OF ILLINOIS DEPARTMENT OF TRANSPORTATION | SIGN STRUCTURE REPLACEMENT ROADWAY PLAN DETAIL – SN–034 | F.A.I. RTE. | SECTION | COUNTY | TOTAL SHEETS | SHEET NO. |
|---|---|---|---|---|---|---|---|---|---|---|
| Clorba Group, Inc. CONSULTING ENGINEERS 5507 North Cumberland Avenue, Suite 402 Chicago, Illinois 60656 Tel. 773.775.4009 Fax 773.775.4014 Email chicago@clorba.com | | DRAWN - JPA | REVISED - | | | VAR. | • | •• | 45 | 11 |
| | PLOT SCALE = 40.0000 ' / in. | CHECKED - MJL | REVISED - | | | • D-2 OVD SIN STR REPL 14-27 | | CONTRACT NO. 46288 | | |
| | PLOT DATE = 1/31/2014 | DATE - 1/31/2014 | REVISED - | | SCALE: N.T.S. / SHEET NO. 5 OF 6 SHEETS / STA. / TO STA. | | ILLINOIS | FED. AID PROJECT | | |

•• WINNEBAGO & OGLE