BILL OF MATERIALS - CHIPPEWA

ITEM	UNIT	TOTAL
REMOVE AND REINSTALL PARKING BLOCKS	EACH	19
PARKING LOT SEAL COAT	SQ YD	10,803
PAINT PAVEMENT MARKING - LINE 4"	FOOT	740

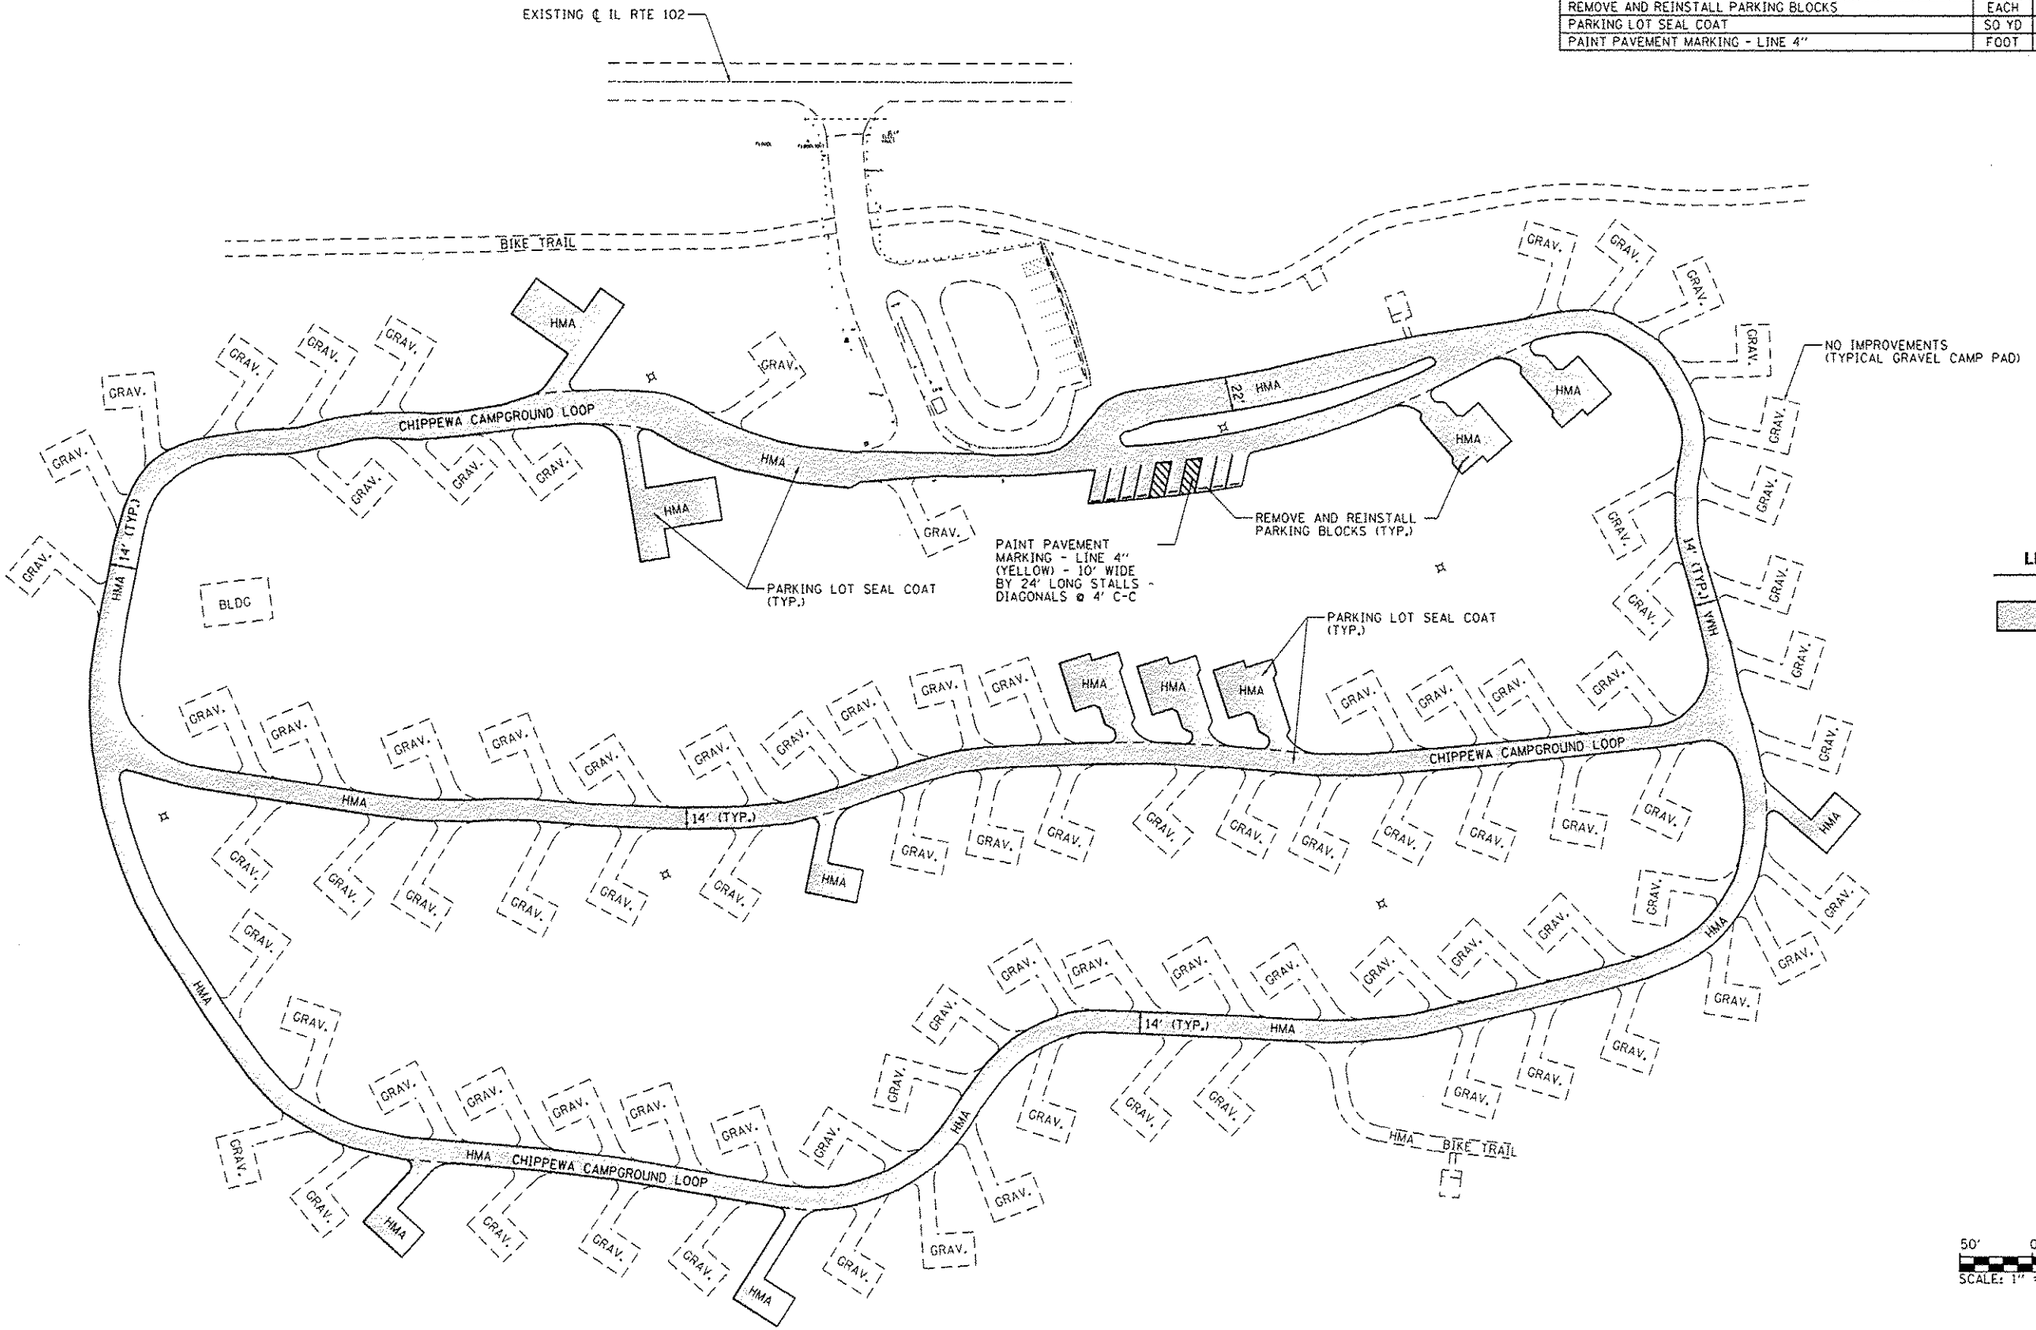

LEGEND

PARKING LOT SEAL COAT

FILE NAME = L:\IDOT\110GG10\WO_17\Draw\CADD_Sheets\D0346382_sht ChippewaCmpgrd.dgn	USER NAME = Brad Downen	DESIGNED - MJO	REVISED -
		DRAWN - RAH	REVISED -
	PLOT SCALE = 100.0000 ' / in.	CHECKED - BJD	REVISED -
Default	PLOT DATE = 3/28/2014	DATE - 3/28/2014	REVISED -

STATE OF ILLINOIS
DEPARTMENT OF TRANSPORTATION

SITE PLAN - CHIPPEWA CAMPGROUND LOOP
KANKAKEE RIVER STATE PARK

SCALE: 1" = 50' | SHEET 1 OF 1 SHEETS | STA. | TO STA.

F.A. RTE.	SECTION	COUNTY	TOTAL SHEETS	SHEET NO.
	PARK ROADS	*	69	23
	* WILL AND KANKAKEE	CONTRACT NO. 46302		
	ILLINOIS FED. AID PROJECT			