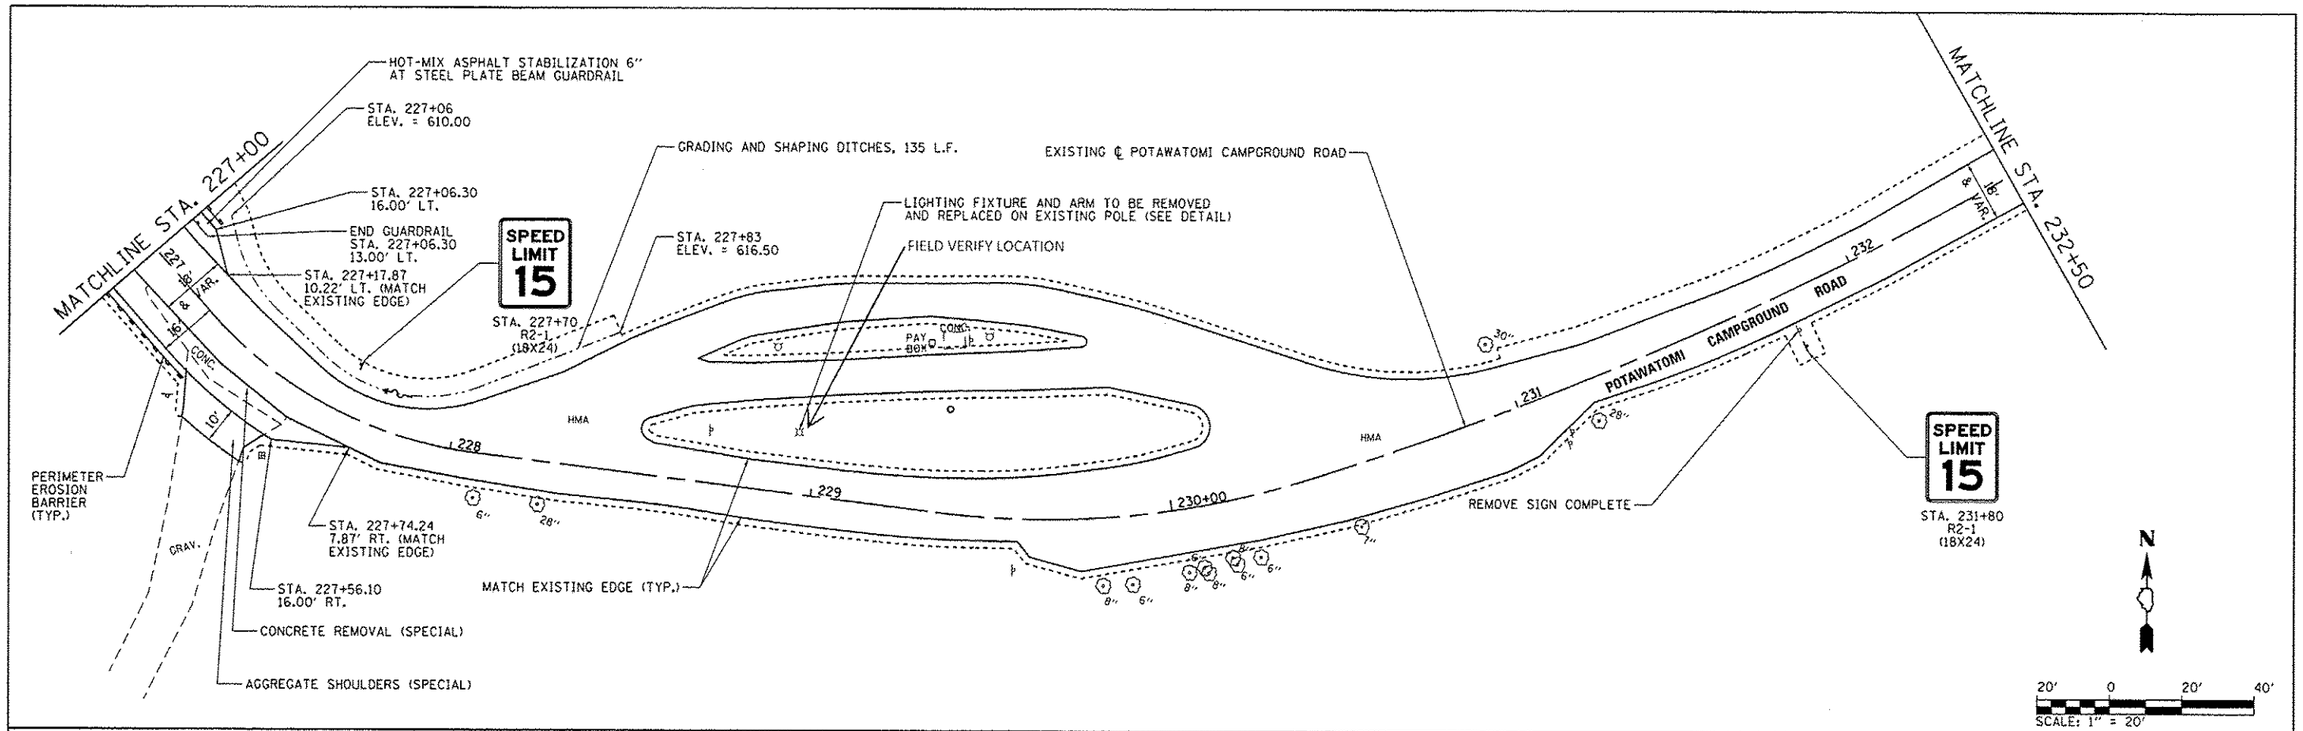

FILE NAME : L:\IDOT\1186618\WO_17\Draw\CADD_Sheets\D0046302_sht Potawatomi-01SitePlan.dgn	USER NAME = Brad Downen	DESIGNED - MJO	REVISED -
		DRAWN - RAH	REVISED -
	PLOT SCALE = 40.0000 ' / in.	CHECKED - BJD	REVISED -
Default	PLOT DATE = 3/28/2014	DATE - 3/28/2014	REVISED -

STATE OF ILLINOIS
DEPARTMENT OF TRANSPORTATION

SITE PLAN – POTAWATOMI CAMPGROUND ROAD
KANKAKEE RIVER STATE PARK

SCALE: 1" = 20' | SHEET 5 OF 7 SHEETS | STA. 227+00 TO STA. 238+25

F.A. RTE.	SECTION	COUNTY	TOTAL SHEETS	SHEET NO.
	PARK ROADS	*	69	41
* WILL AND KANKAKEE		CONTRACT NO. 46302		
ILLINOIS FED. AID PROJECT				