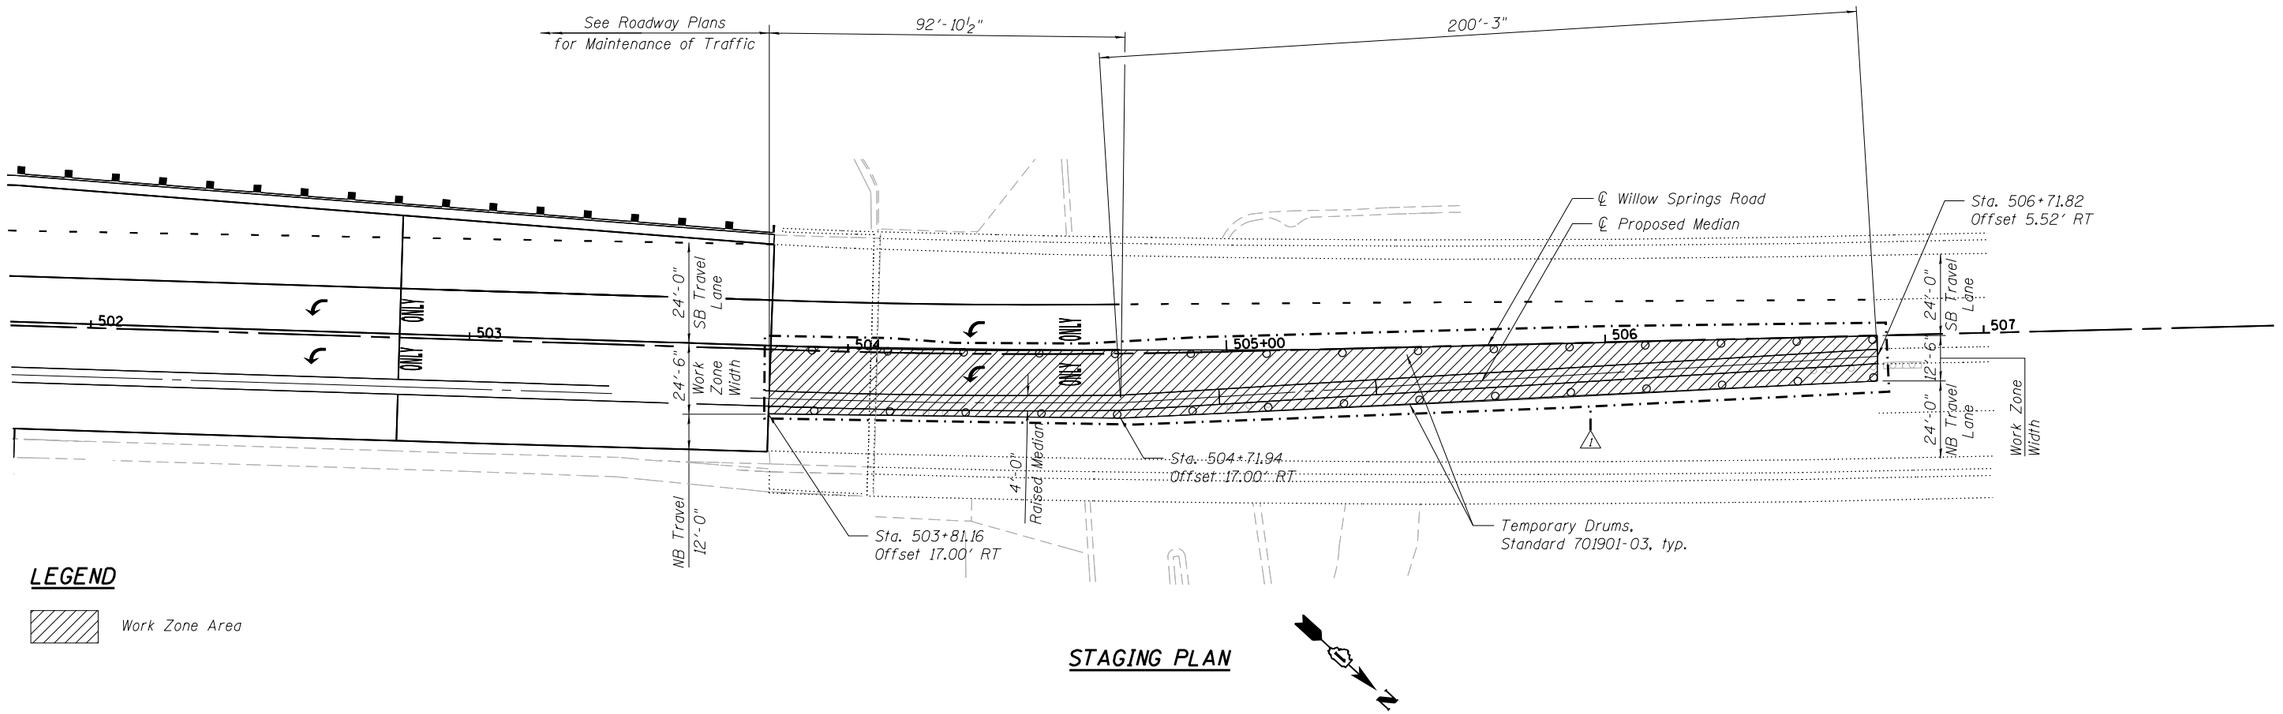

LEGEND

Work Zone Area

STAGING PLAN

FILE NAME = S:\JOL\16300-16399\16346\052\Micros\CADD Sheets\Structural\Median\0160540-60052-02-Staging Sht.dgn

STRAND ASSOCIATES®
1170 SOUTH HOUBOLT ROAD
JOLIET, ILLINOIS 60431
(815) 744-4200
IDFPR NO. 184-001273

USER NAME =	DESIGNED - MJD	REVISED
	CHECKED - DJW	REVISED
PLOT SCALE =	DRAWN - BJF	REVISED
PLOT DATE =	CHECKED - RRD	REVISED

STATE OF ILLINOIS
DEPARTMENT OF TRANSPORTATION

MEDIAN STAGE CONSTRUCTION DETAILS (1 OF 2)
STRUCTURE NO. 016-0540
SHEET NO. 2 OF 5 SHEETS

F.A.U. RTE.	SECTION	COUNTY	TOTAL SHEETS	SHEET NO.
2697	B-N-5	COOK	129	87
		CONTRACT NO. 60T24		
	ILLINOIS FED. AID PROJECT			