ORIGINAL SURVEY		BY	DATE
NOTE BOOK	SURVEYED		
NO.	PLOTTED		
	TEMPLATE		
	AREAS		
	AREAS CHECKED		

FINAL SURVEY		BY	DATE
NOTE BOOK	SURVEYED		
NO.	PLOTTED		
	TEMPLATE		
	AREAS		
	AREAS CHECKED		

FILE NAME = c:\pw_work\pwidot\paegnosl\d0168753\P142705_sht_ssht-171.dgn
USER NAME = paegnosl
PLOT SCALE = 20.0000 ' / in.
PLOT DATE = 12/9/2013
Default

DESIGNED	-	REVISED -
DRAWN	-	REVISED -
CHECKED	-	REVISED -
DATE	-	REVISED -

STATE OF ILLINOIS
DEPARTMENT OF TRANSPORTATION

CROSS SECTIONS
IL. ROUTE 171 (ARCHER AVE.)

SCALE: 1"

SHEET OF SHEETS STA. 206+00.00 TO STA. 209+00.00
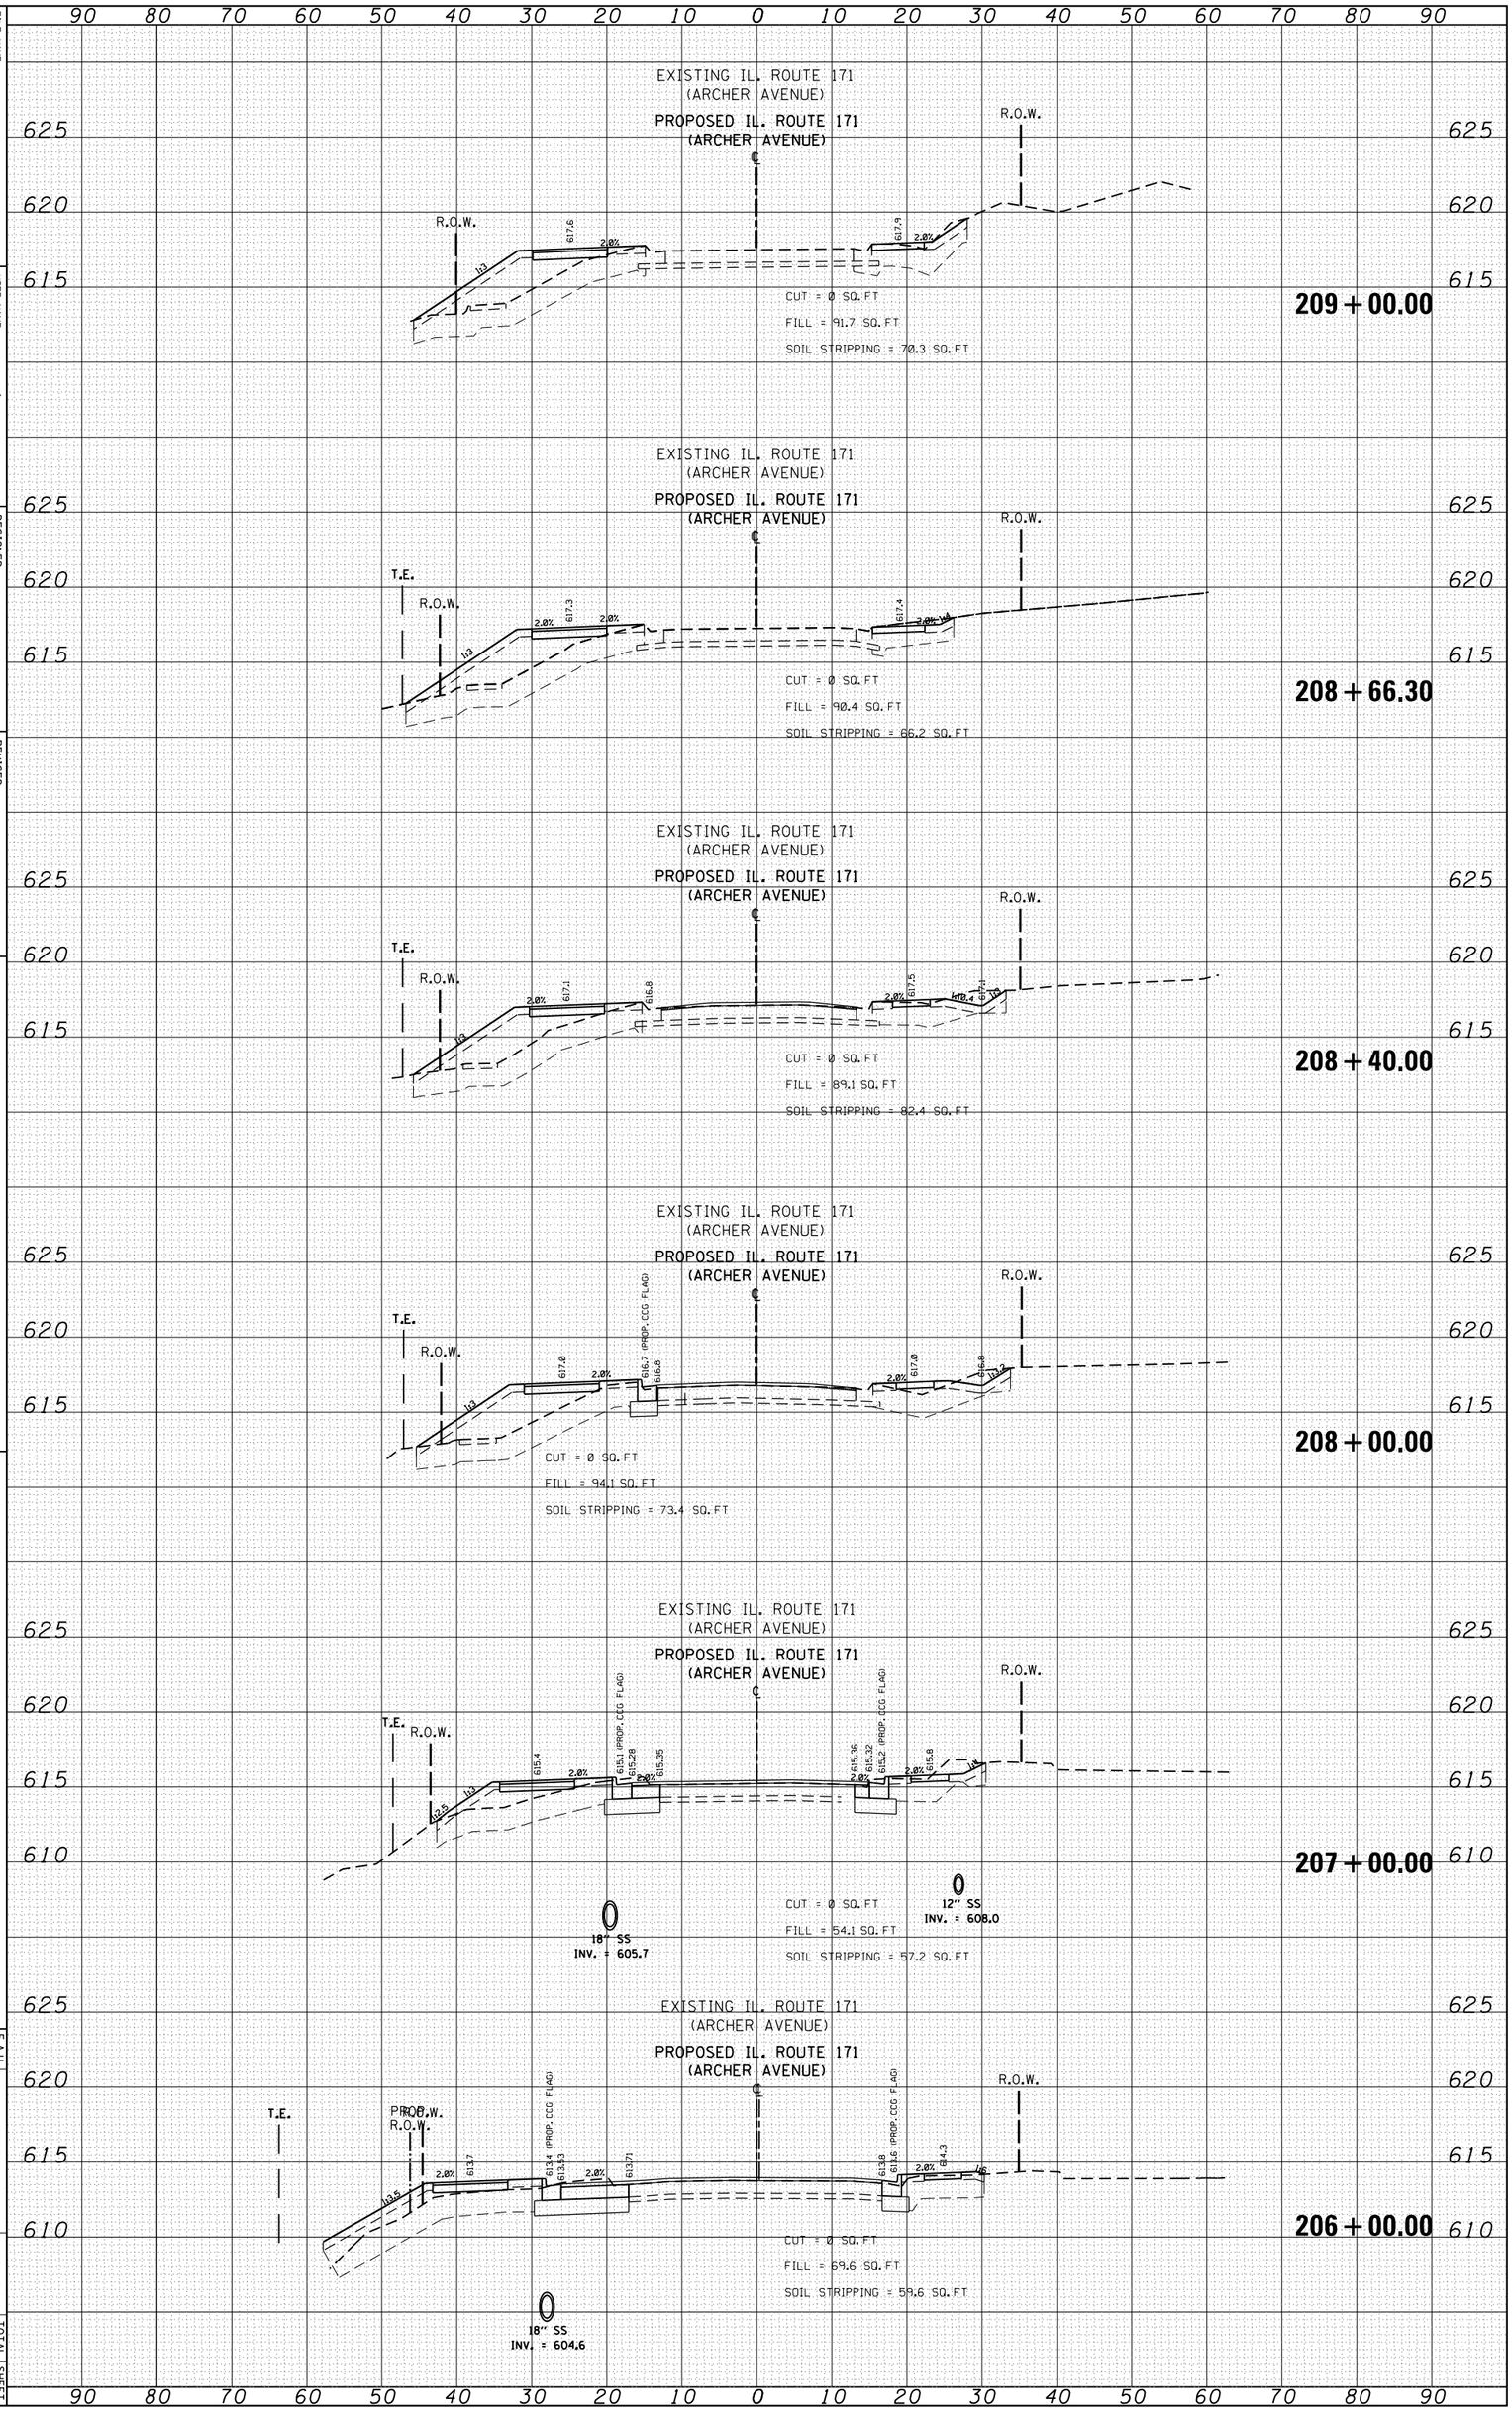
F.A.U. RTE.	SECTION	COUNTY	TOTAL SHEETS	SHEET NO.
3565	B-N-5	COOK	129	120
		CONTRACT NO. 60124		
		ILLINOIS FED. AID PROJECT