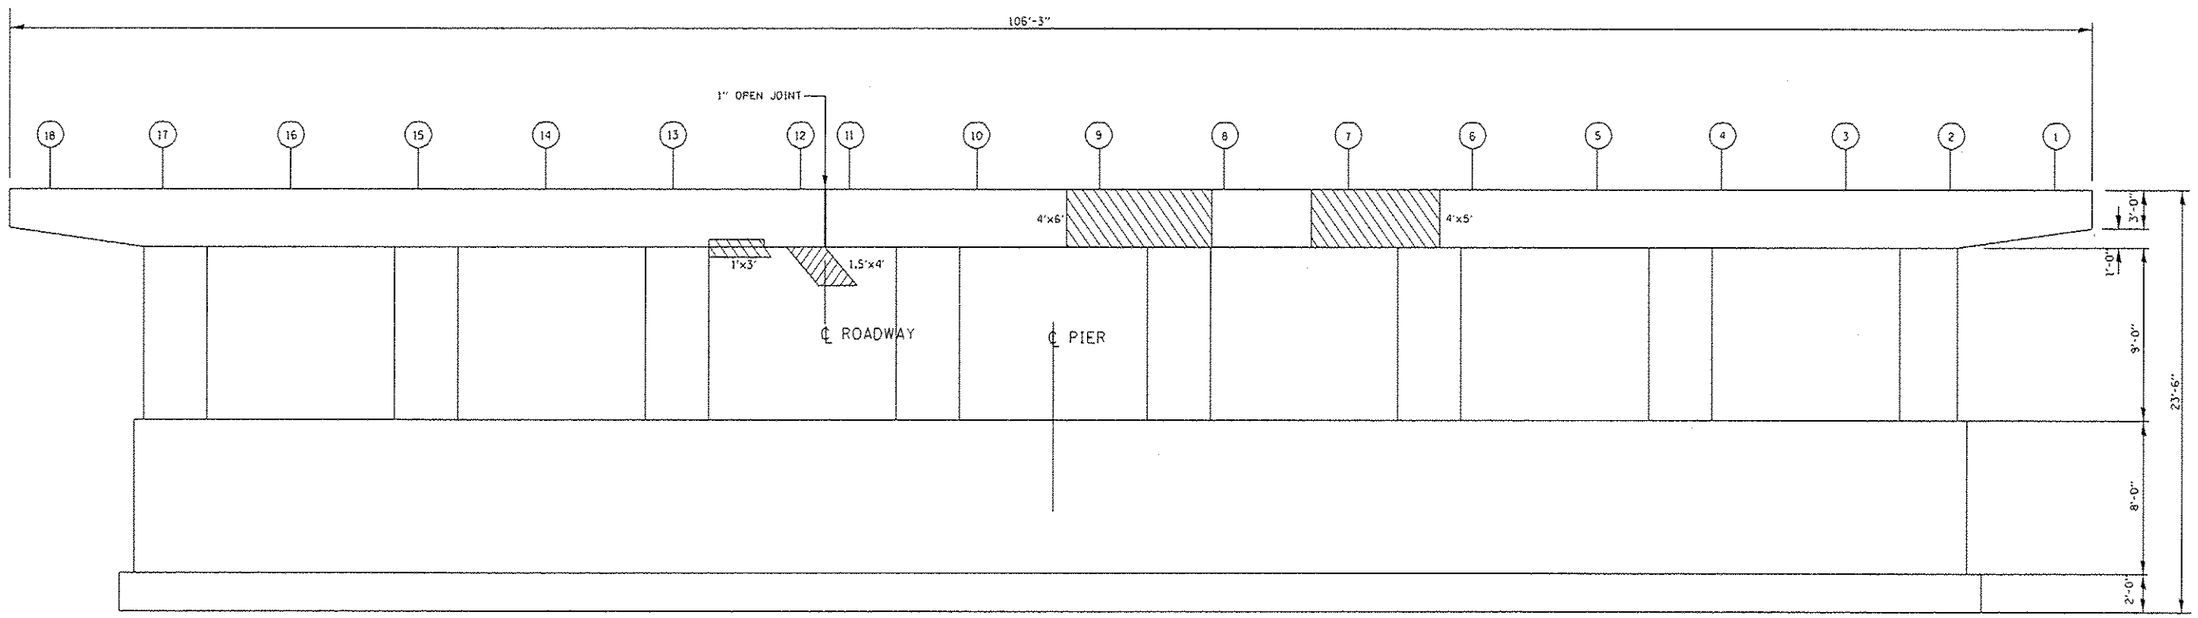

ELEVATION
LOOKING EAST

REACTIONS

R_{DL}	149.9 K
R_{LL}	60.9 K
R_{IMP}	13.7 K
R_{TOTAL}	224.5 K

LEGEND:

STRUCTURAL REPAIR OF CONCRETE ≤ 5"

BILL OF MATERIALS

ITEM	UNIT	QUANTITY
STRUCTURAL REPAIR OF CONCRETE ≤ 5"	SQ. FT.	53

FILE NAME = c:\pw_work\pwidot\herdnettbr\d0101671\016-0285.dgn	USER NAME = herdnettbr	DESIGNED - MVT	REVISED - 4/28/14
		DRAWN - MVT	REVISED -
	PLOT SCALE = 100.000 ' / in.	CHECKED - RTB	REVISED -
Default	PLOT DATE = 5/2/2014	DATE -	REVISED -

STATE OF ILLINOIS
DEPARTMENT OF TRANSPORTATION

U.S. 30 (LINCOLN HIGHWAY) BRIDGE OVER I-57
PIER REPAIR
S.N. 016-0285

SCALE: | SHEET 7 OF 12 SHEETS | STA. TO STA.

F.A.P. RTE.	SECTION	COUNTY	TOTAL SHEETS	SHEET NO.
353	0404-1004HB-BR	COOK	28	10
		CONTRACT NO. 60X21		
		ILLINOIS FED. AID PROJECT		