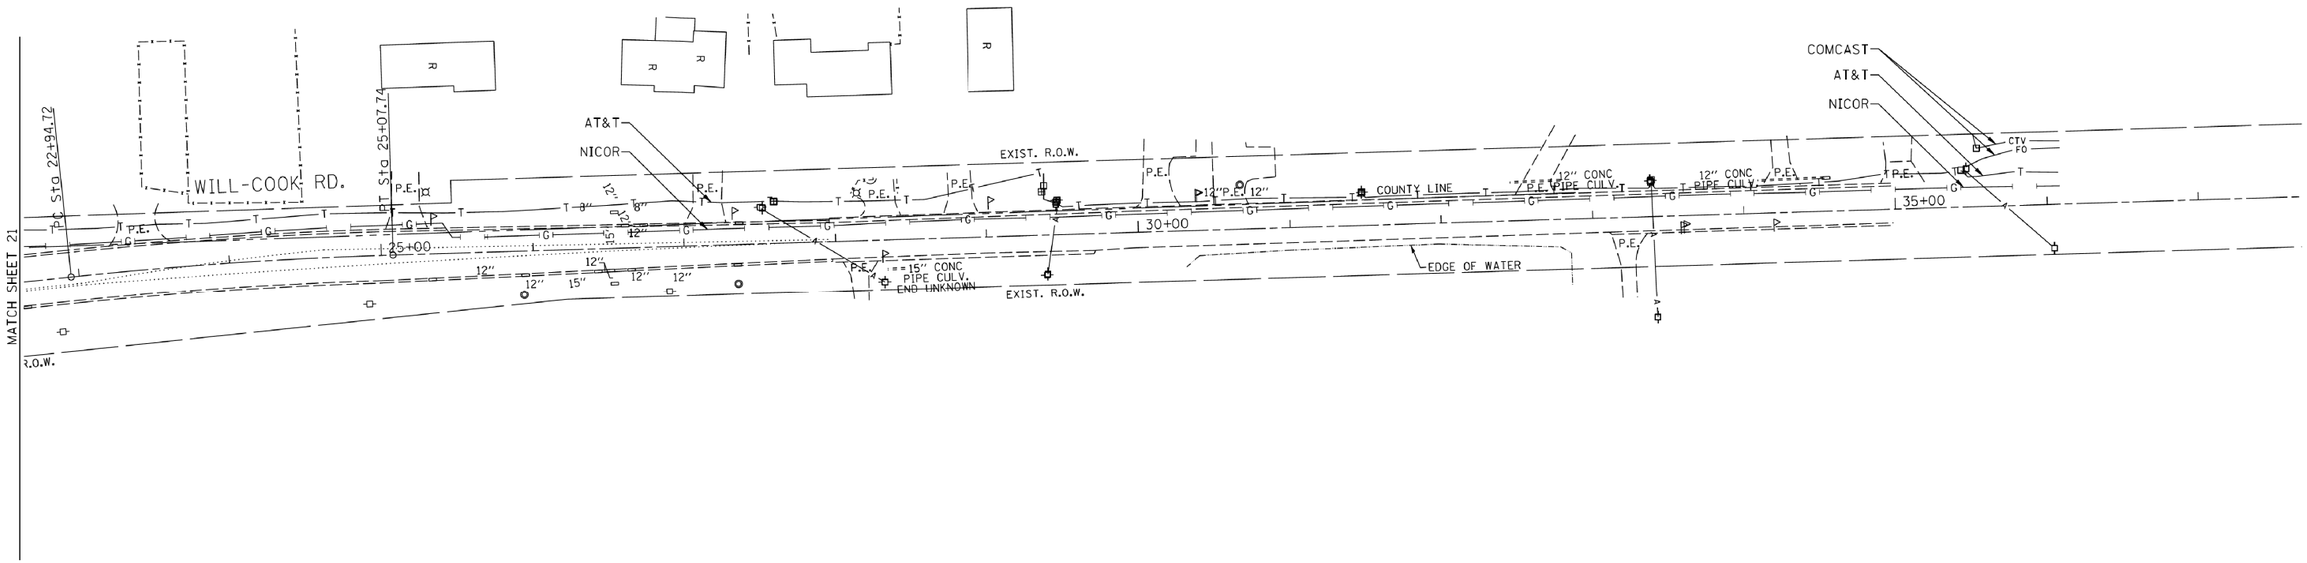

A — A	AERIAL
	UNKNOWN
O — O	OIL
CTV — CTV	CABLE TV
T — T	TELEPHONE
G	GAS
E — E	ELECTRIC
W	WATER
	FORCE MAIN
FO — FO	FIBER OPTIC
	END OF INFORMATION
	TBE TEST HOLE

UTILITY OWNERS

AT&T = TELEPHONE
AT&T = FIBER OPTIC
AUX SABLE LIQUID PRODUCTS = OIL
BP PIPELINE = OIL
CHICAP PIPELINE = OIL
COM-ED = ELECTRIC
COM-ED/G4S TECHNOLOGY = FIBER OPTIC
COMCAST = CABLE TV
COMCAST = FIBER OPTIC
ILLINOIS AMERICAN WATER = WATER
MOBIL PIPELINE = OIL
NICOR = GAS
NICOR = OIL
NORTHERN BORDER PIPELINE COMPANY = OIL
PEOPLE'S LIGHT & COKE CO. = OIL
TEPPCO/ENTERPRISE PIPELINE = OIL
UNOCAL PIPELINE CO. = OIL
WOLVERINE PIPELINE = OIL

Utilities shown on these plans as depicted in the legend have been investigated by Cardno TBE in accordance with SUE Industry Standards. All other information shown has been provided to Cardno TBE by others. Cardno TBE's QL"B" SUE field investigation was performed 8/09/12 through 1/25/13. Changes to utilities after 1/25/13 may have been made and therefore may result in variances from this plan. Consideration should be given to updating this plan if deemed advisable prior to final design and construction.

ALL UTI_ITIES SHOWN QUALITY LEVEL "B" UNLESS NOTED OTHERWISE.

20 0 METERS 20 40
50 0 FEET 50 100

Cardno TBE

Dynasty Group
Engineers & Surveyors

TBE Job No. IL09510501
SUE Plan Page: 28 of 28

Utility Quality Level "A" : Visually Verified Test Hole
Utility Quality Level "B" : Designating/non Visually Verified Test Hole
Utility Quality Level "C" : Research with Survey
Utility Quality Level "D" : Records Research

DESIGNED	ER & IP	REVISED
DRAWN	SRK	REVISED
CHECKED	KFS	REVISED
DATE	2/01/13	REVISED

STATE OF ILLINOIS
DEPARTMENT OF TRANSPORTATION

IL RT. 71-355 to Will Cook Road
Homer, Illinois

F.A. RTE.	SECTION	COUNTY	TOTAL SHEETS	SHEET NO.
351	536-R-1	WILL	207	102

Contract No. 60X92

FED. ROAD DIST. NO. _ | ILLINOIS | IDOT Project No.