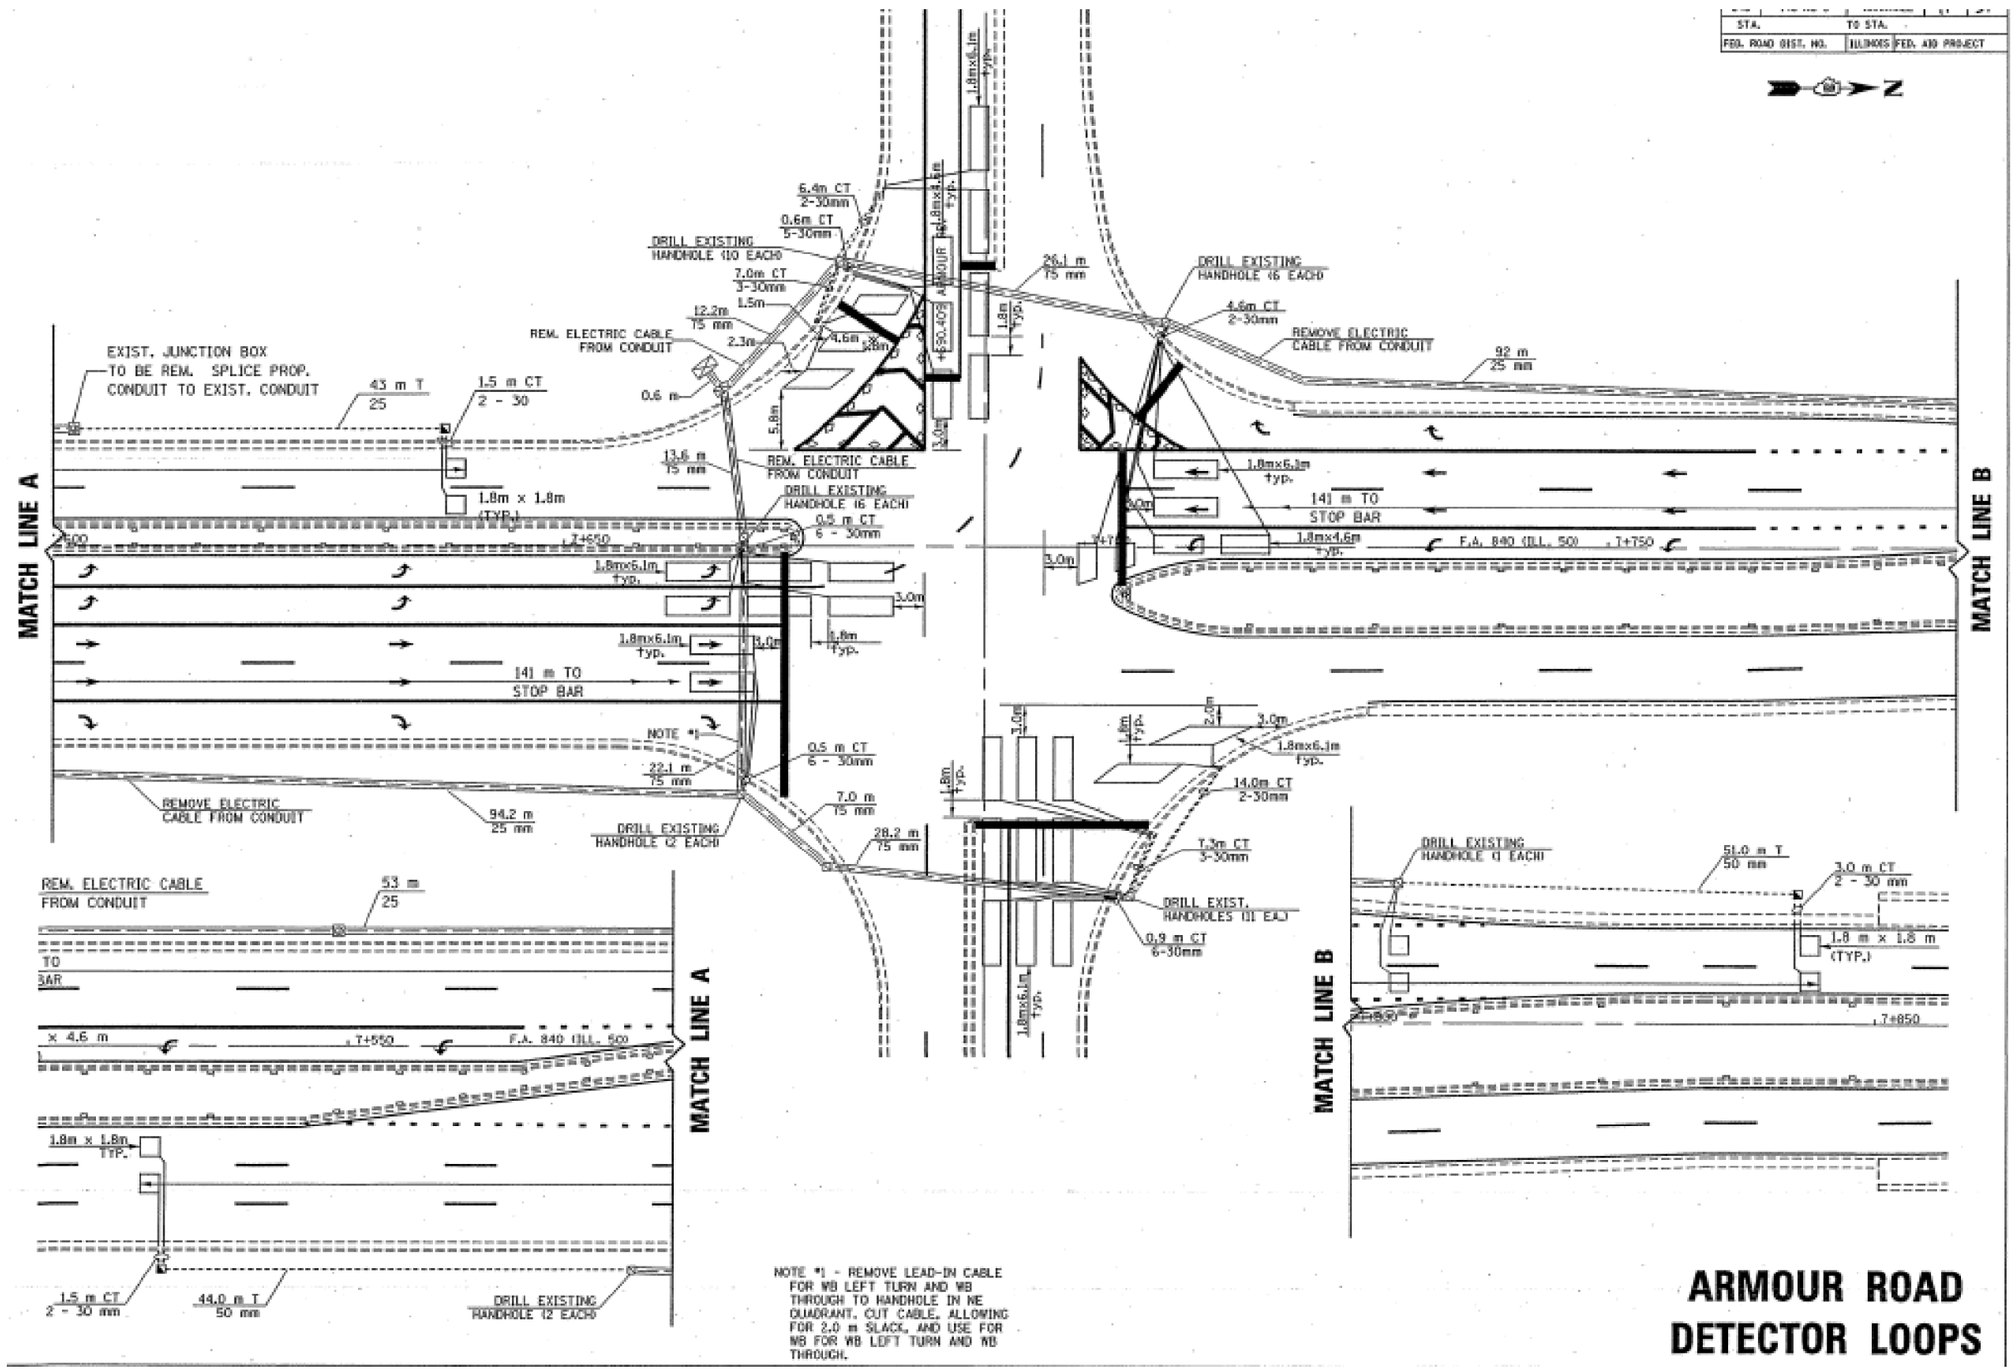

NOTE *1 - REMOVE LEAD-IN CABLE FOR WB LEFT TURN AND WB THROUGH TO HANDHOLE IN NE QUADRANT. CUT CABLE, ALLOWING FOR 2.0 m SLACK, AND USE FOR WB FOR WB LEFT TURN AND WB THROUGH.

ARMOUR ROAD DETECTOR LOOPS

FOR INFORMATION ONLY

THE CONTRACTOR SHALL CONTACT THE IDOT DISTRICT 3 TRAFFIC SECTION AT (815) 434-6131 BEFORE MILLING TO VERIFY DETECTOR LOOP LOCATIONS.

• INTERMITTENT SPRING ROAD REPAIR 2014-6

FILE NAME = c:\pw_work\pwidot\carpenterdj\d038788\D3xxxxx-sht-details.dgn	USER NAME = carpenterdj	DESIGNED -	REVISED -
		DRAWN -	REVISED -
	PLOT SCALE = 100.0000 ' / in.	CHECKED -	REVISED -
$MODELNAME$	PLOT DATE = 4/11/2014	DATE -	REVISED -

STATE OF ILLINOIS
DEPARTMENT OF TRANSPORTATION

DETECTOR LOOP (FOR INFORMATION ONLY)
LOCATION 2 – IL 50

SCALE: | SHEET OF SHEETS | STA. TO STA.

F.A.P. RTE.	SECTION	COUNTY	TOTAL SHEETS	SHEET NO.
VAR	•	KANKAKEE	24	15

CONTRACT NO. 66D91

ILLINOIS FED. AID PROJECT