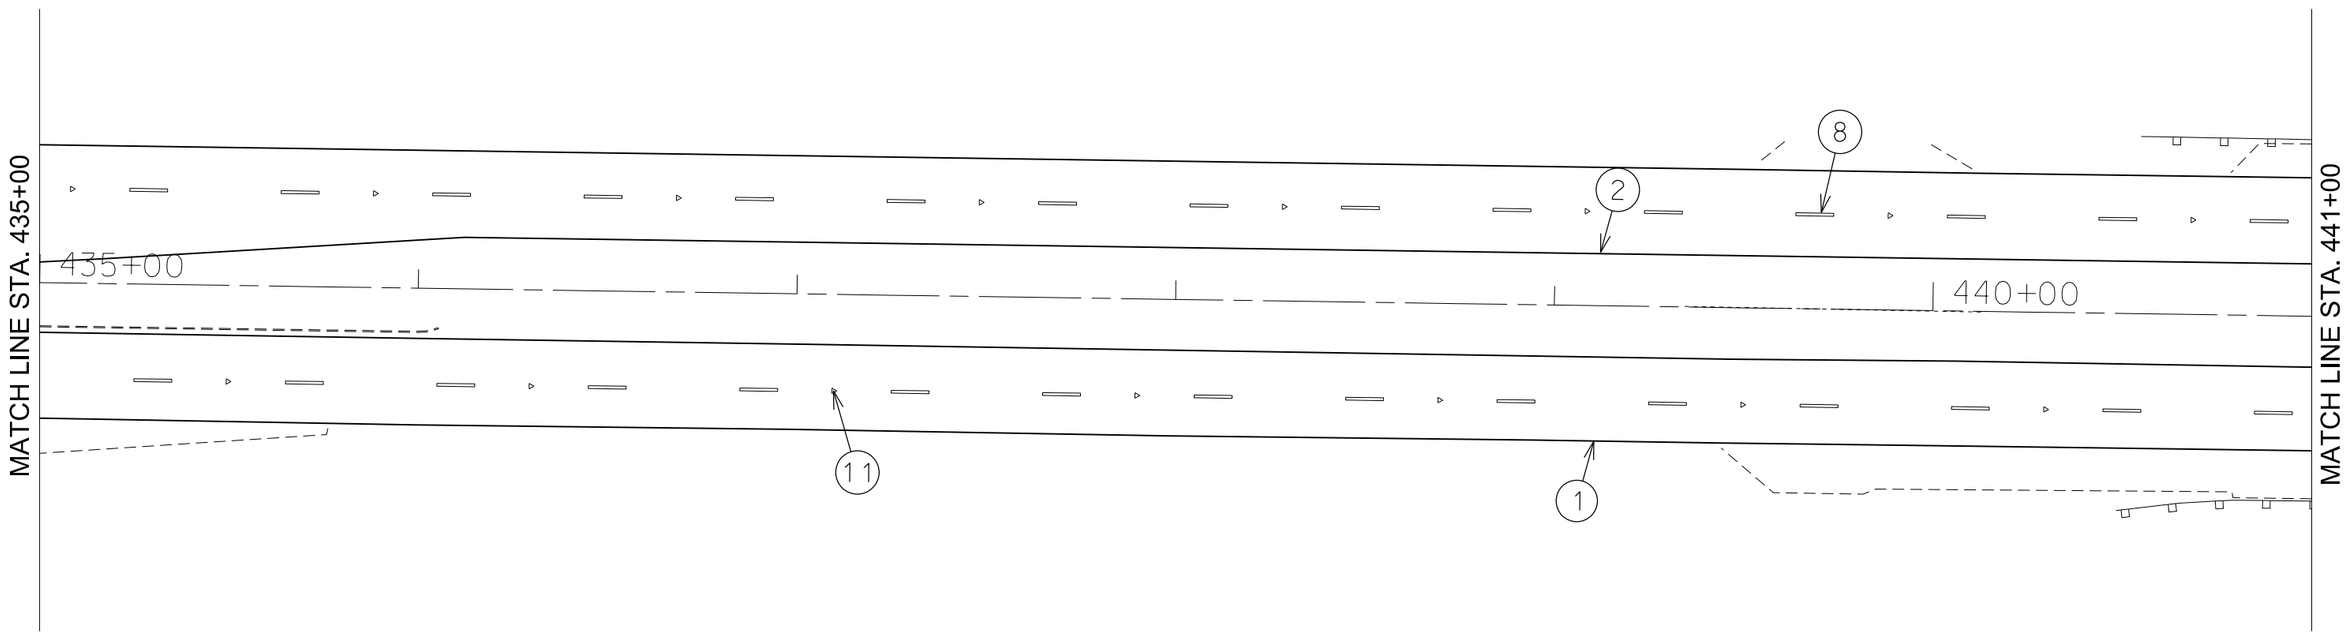

MODIFIED URETHANE PAVEMENT LEGEND

1	4'' SOLID (WHITE)	7	4'' DOUBLE SOLID (YELLOW)
2	4'' SOLID (YELLOW)	8	6'' SKIP DASH (WHITE)
3	8'' SOLID (WHITE)	9	8'' DOTTED (WHITE)
4	12'' SOLID (WHITE)	10	LETTERS AND SYMBOLS (WHITE)
5	12'' SOLID (YELLOW)	11	RPM's - ONE WAY CRYSTAL MARKER
6	24'' SOLID (WHITE)	12	RPM's - ONE WAY AMBER MARKER

SEE CADD STANDARD 780001-D4

FILE NAME = D468B65-sht-plan.dgn	USER NAME = aubreygs	DESIGNED -	REVISED -
		DRAWN -	REVISED -
	PLOT SCALE = 40.0000 ' / in.	CHECKED -	REVISED -
Default	PLOT DATE = 3/20/2014	DATE -	REVISED -

STATE OF ILLINOIS
DEPARTMENT OF TRANSPORTATION

PROPOSED PAVEMENT MARKINGS
SHEET 4 OF 16

SCALE: SHEET OF SHEETS STA. TO STA.

F.A.U. RTE.	SECTION	COUNTY	TOTAL SHEETS	SHEET NO.
6791	126RS-4	KNOX	76	40

CONTRACT NO. 68B65

ILLINOIS FED. AID PROJECT