FINAL SURVEY	NOTE BOOK	SURVEYED	BY	DATE
		PLOTTED		
		TEMPLATE		
		AREAS		
	NO.	AREAS CHECKED		

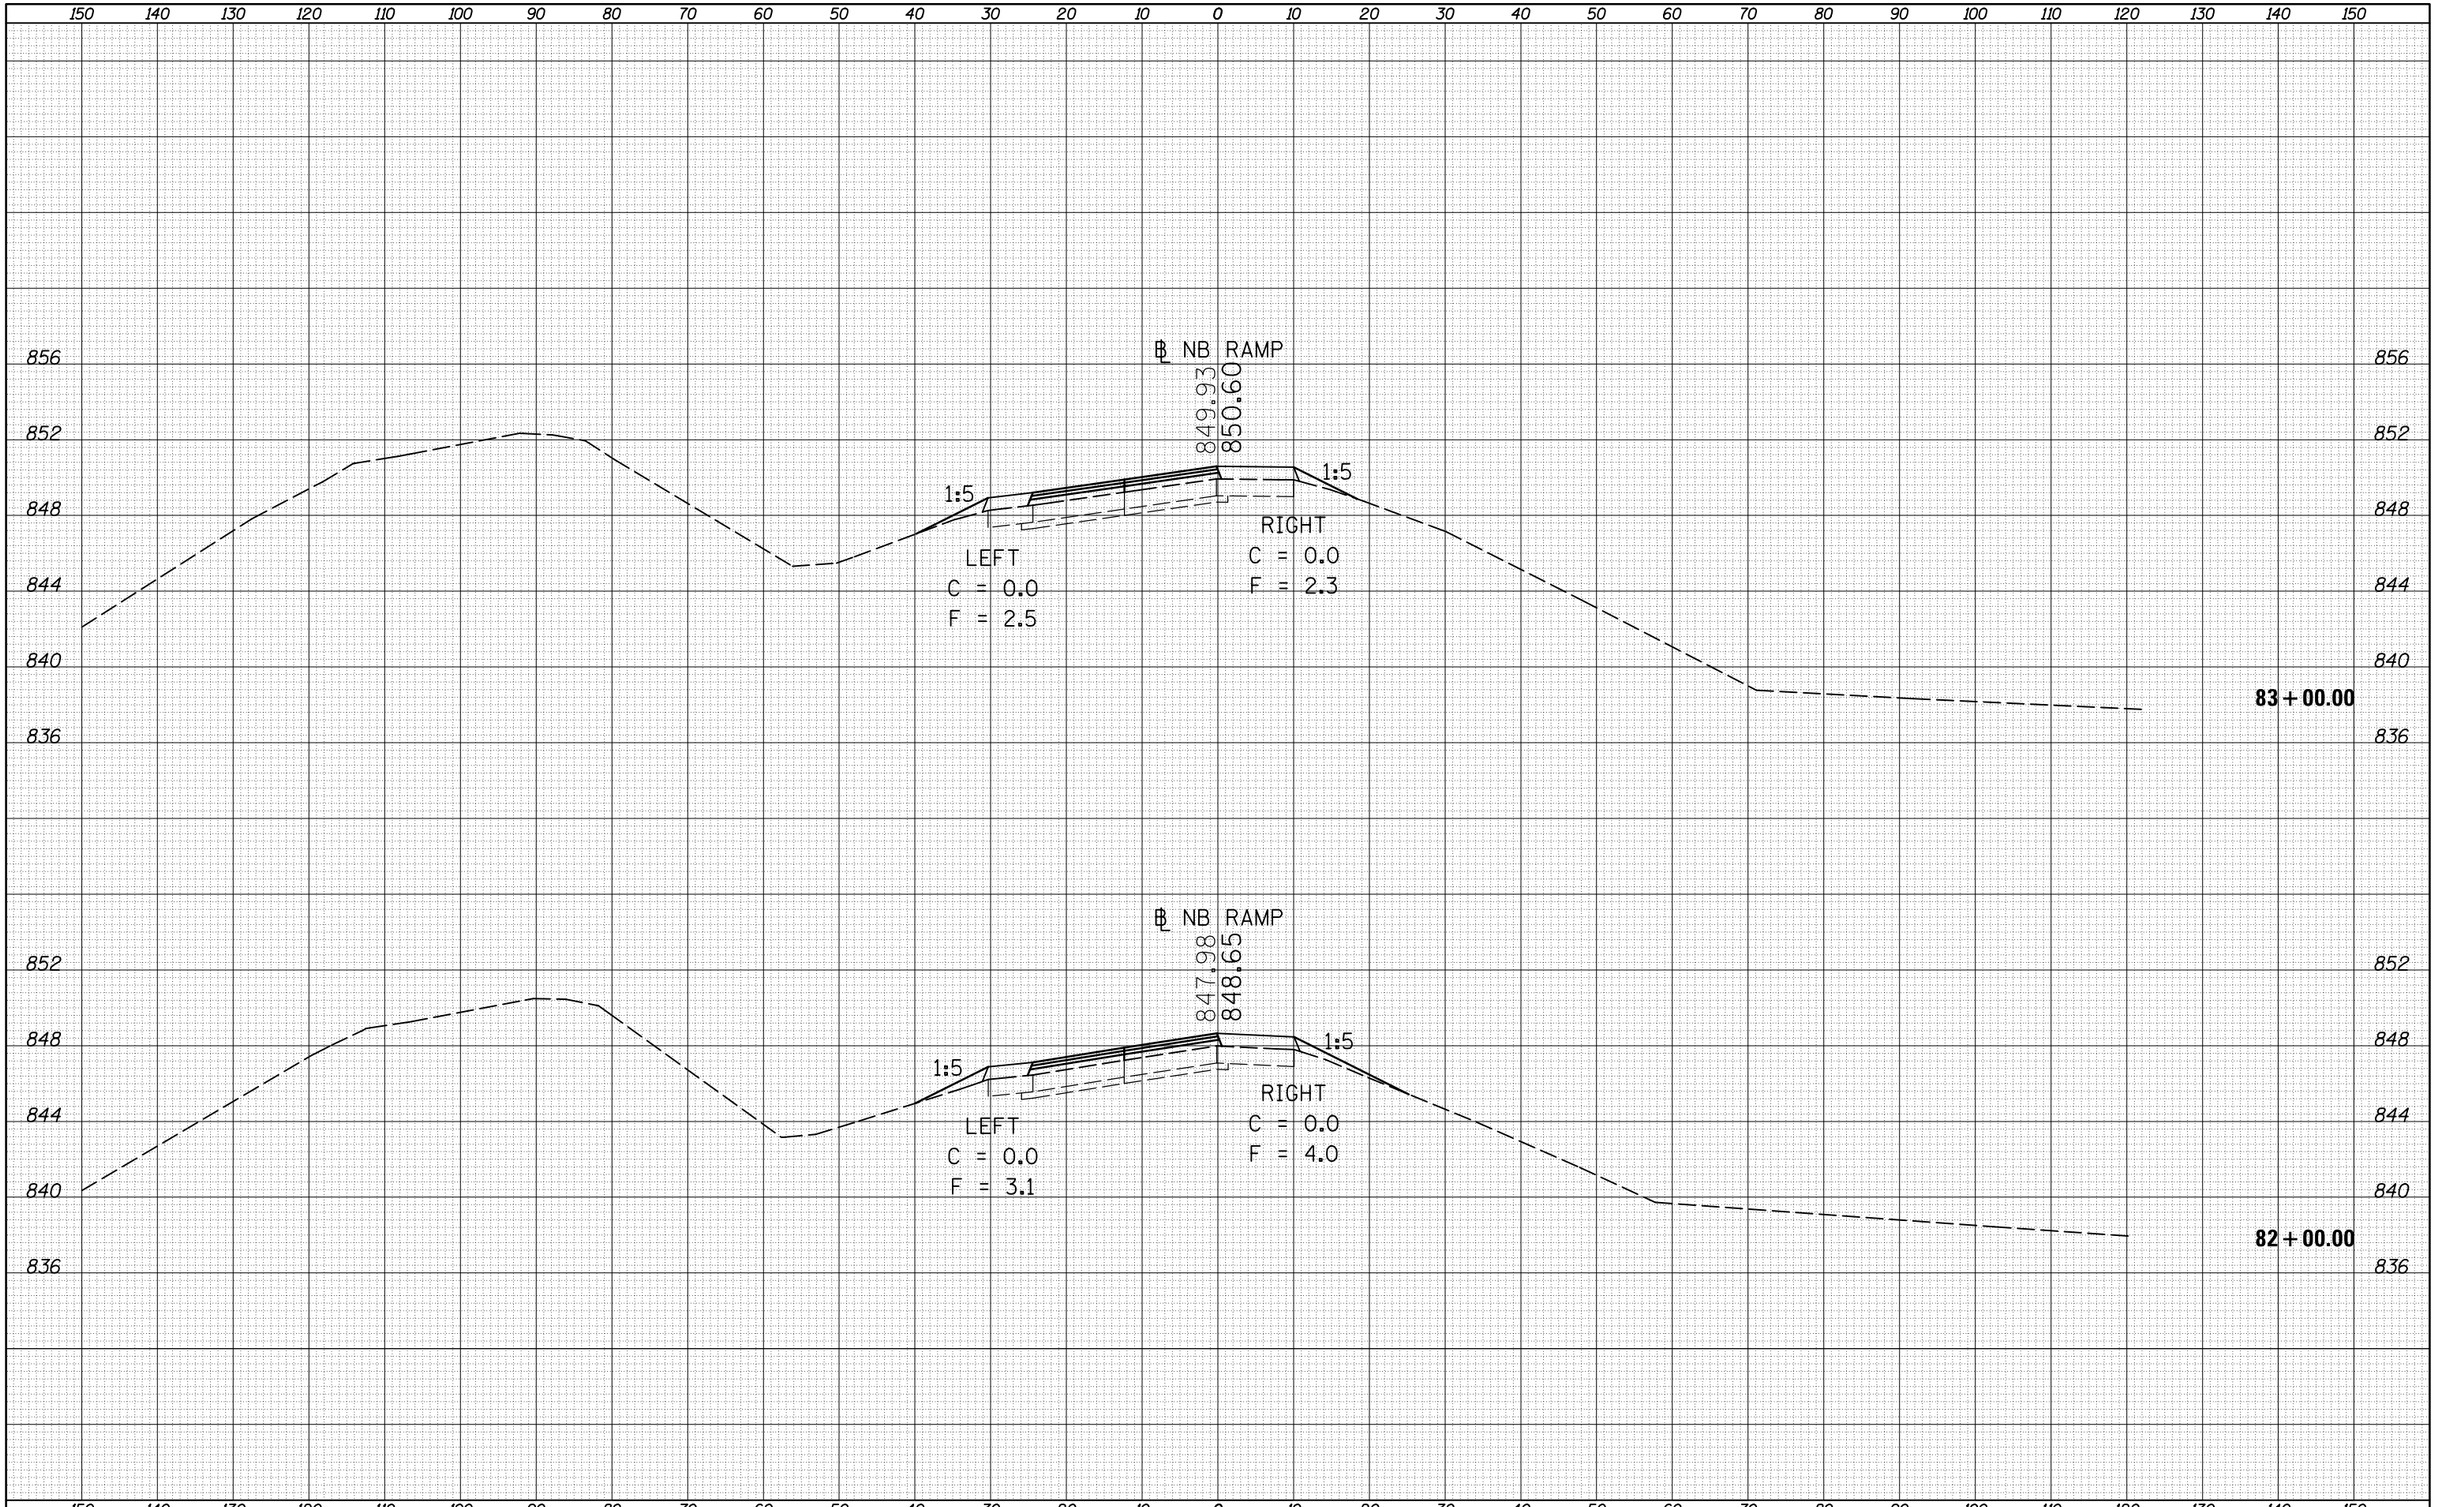

ORIGINAL SURVEY	NOTE BOOK	SURVEYED	BY	DATE
		PLOTTED		
		TEMPLATE		
		AREAS		
	NO.	AREAS CHECKED		

FILE NAME =	USER NAME = bergaej	DESIGNED -	REVISED -
c:\pw_work\pwidot\bergaej\d0373050\D570A28-SHT-XS-NB-139_Location_1.dgn		DRAWN -	REVISED -
	PLOT SCALE = 20.0000 ' / in.	CHECKED -	REVISED -
$MODELNAME$	PLOT DATE = 3/18/2014	DATE -	REVISED -

STATE OF ILLINOIS
DEPARTMENT OF TRANSPORTATION

CROSS SECTIONS
NORTH BOUND RAMP

SCALE: | SHEET 21 OF 64 SHEETS | STA. 82+00 | TO STA. 83+00

F.A.I. RTE.	SECTION	COUNTY	TOTAL SHEETS	SHEET NO.
39	57(2,3)R	McLean	214	100
		CONTRACT NO. 70A28		
	ILLINOIS	FED. AID PROJECT		