FINAL SURVEY	NOTE BOOK	NO.
ORIGINAL SURVEY	NOTE BOOK	NO.

BY	DATE
SURVEYED	
PLOTTED	
TEMPLATE	
AREAS	
AREAS CHECKED	

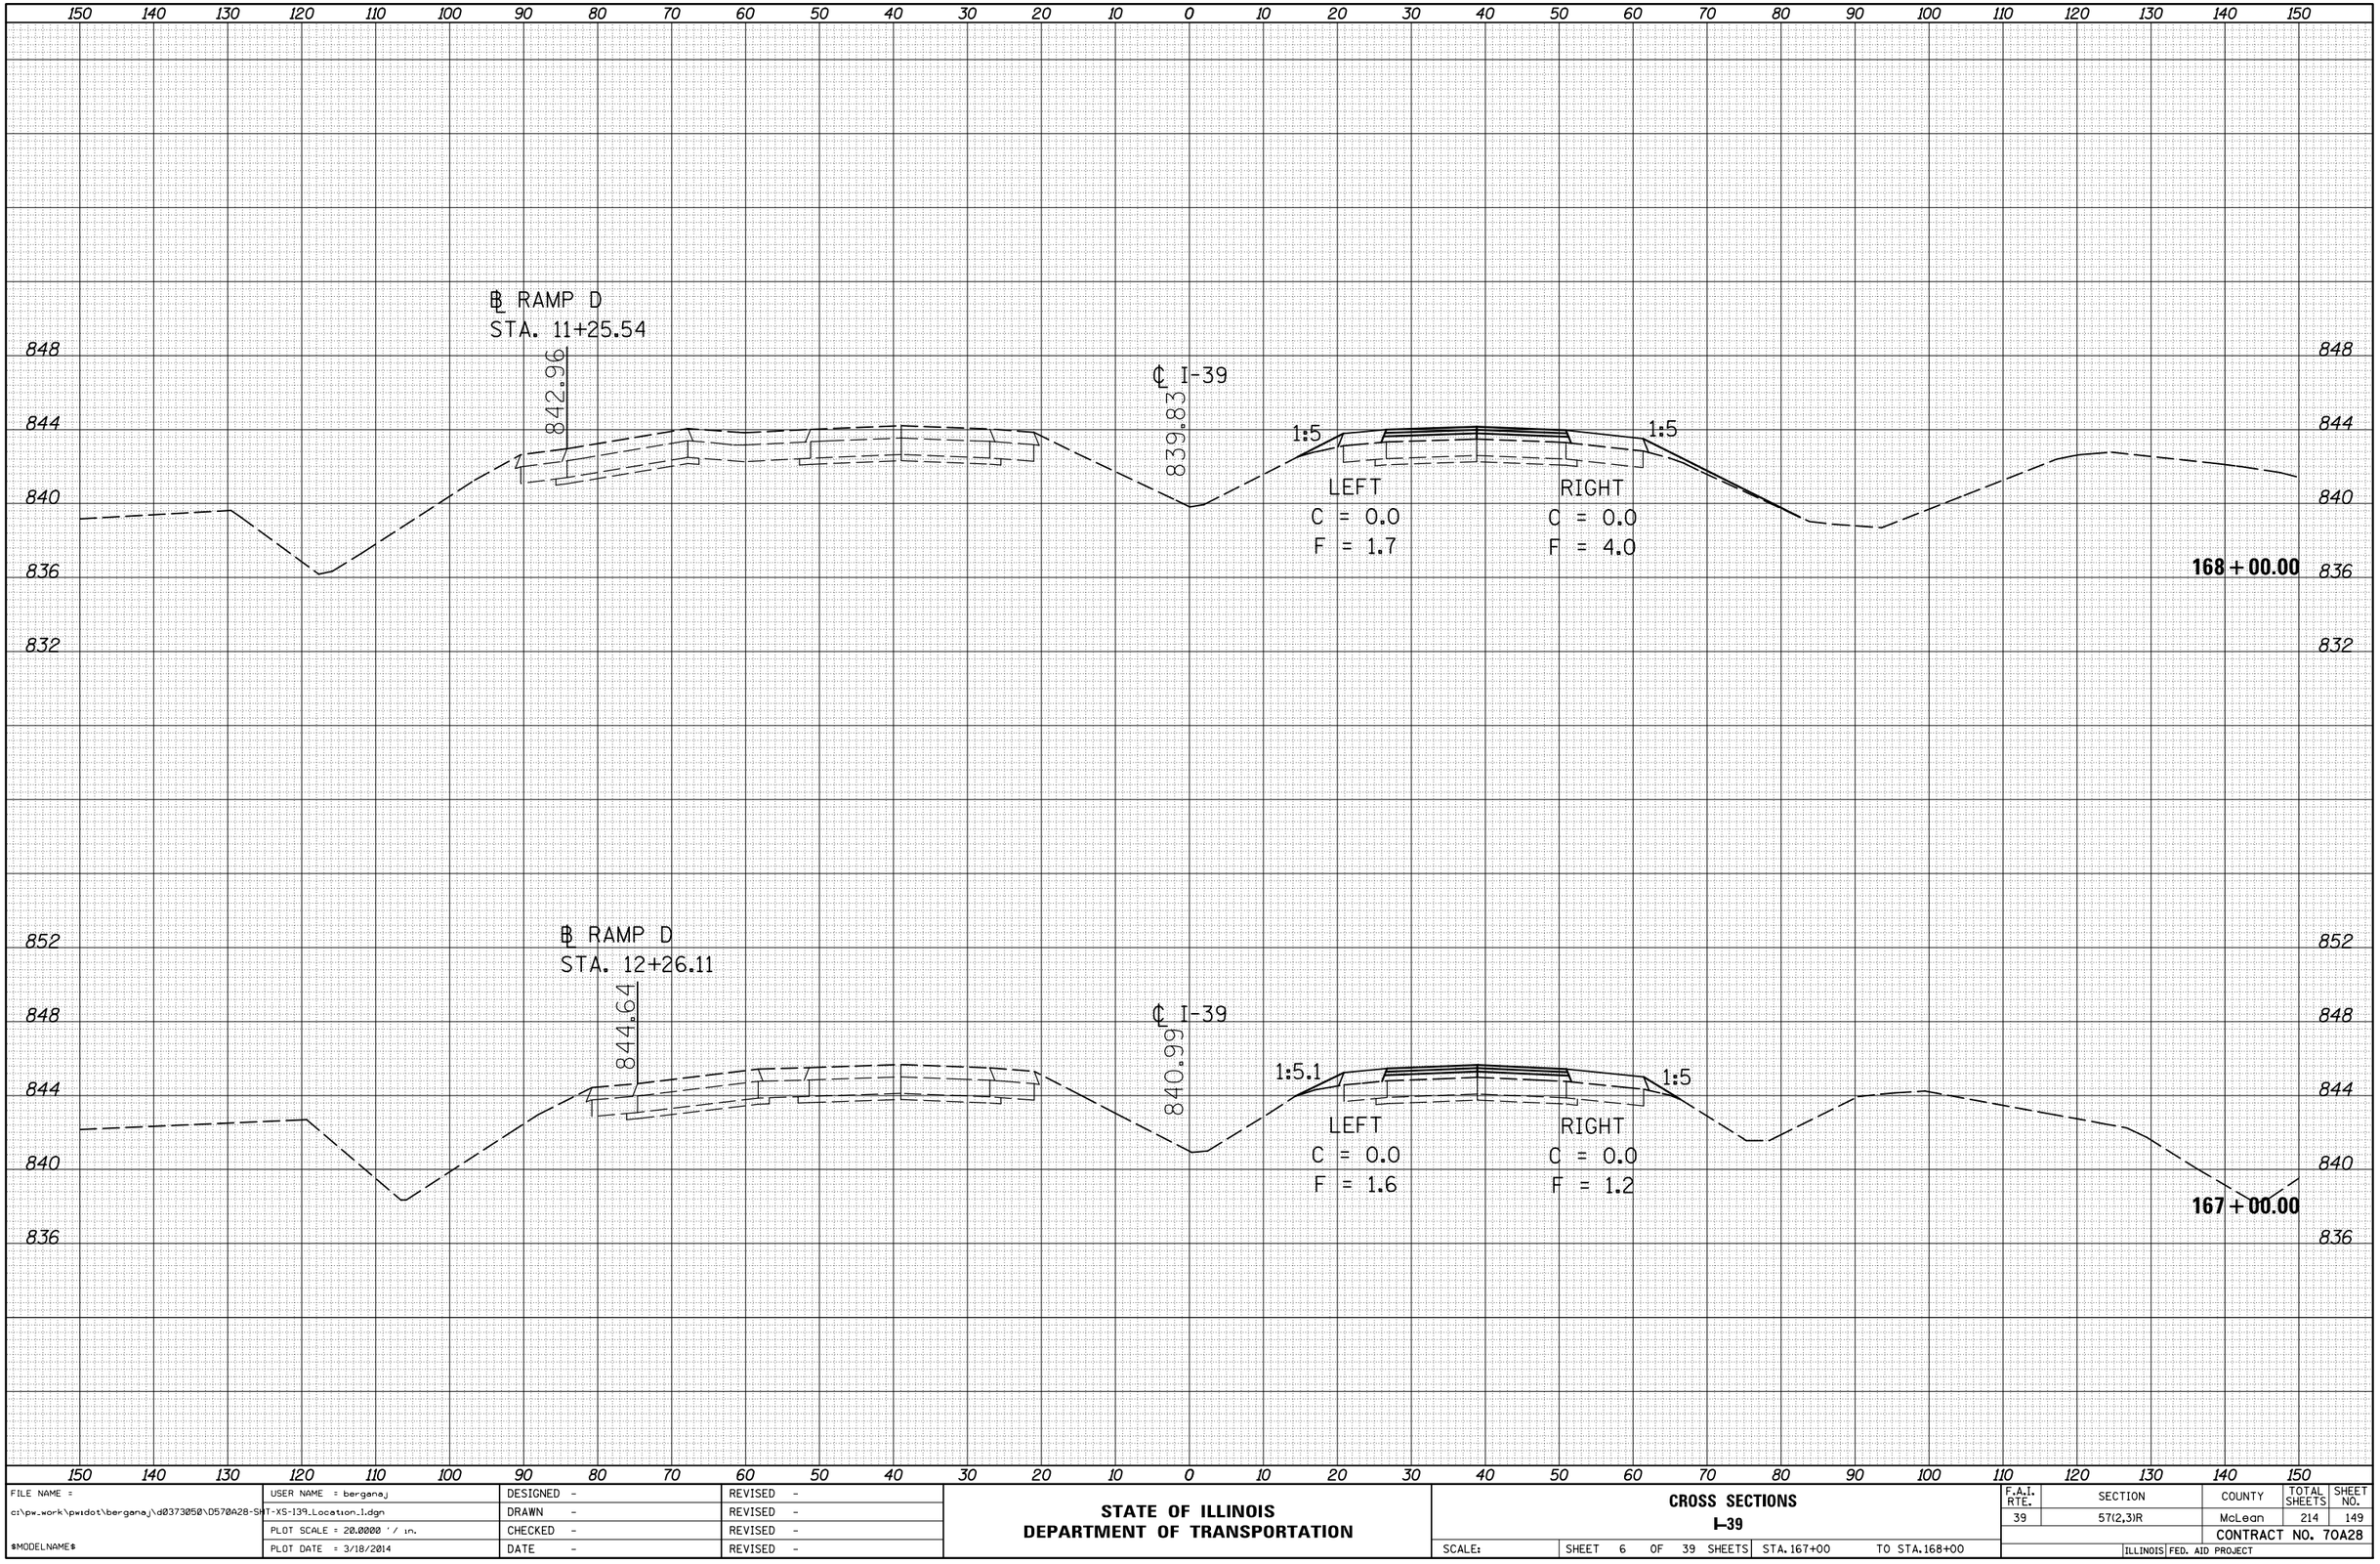

FILE NAME = c:\pw_work\pwidot\bergaej\d0373050\D570A28-SHT-XS-139_Location_1.dgn	USER NAME = bergaej	DESIGNED -	REVISED -	STATE OF ILLINOIS DEPARTMENT OF TRANSPORTATION	CROSS SECTIONS I-39
		DRAWN -	REVISED -		
$MODELNAME$	PLOT SCALE = 20.0000 ' / in.	CHECKED -	REVISED -		SCALE: SHEET 6 OF 39 SHEETS STA. 167+00 TO STA. 168+00
	PLOT DATE = 3/18/2014	DATE -	REVISED -		

F.A.I. RTE.	SECTION	COUNTY	TOTAL SHEETS	SHEET NO.
39	57(2,3)R	McLean	214	149
		CONTRACT NO. 70A28		
		ILLINOIS FED. AID PROJECT		