FINAL SURVEY	NOTE BOOK	BY	DATE
ORIGINAL SURVEY	NOTE BOOK	BY	DATE

SURVEYED
PLOTTED
TEMPLATE
AREAS
AREAS CHECKED

NO.

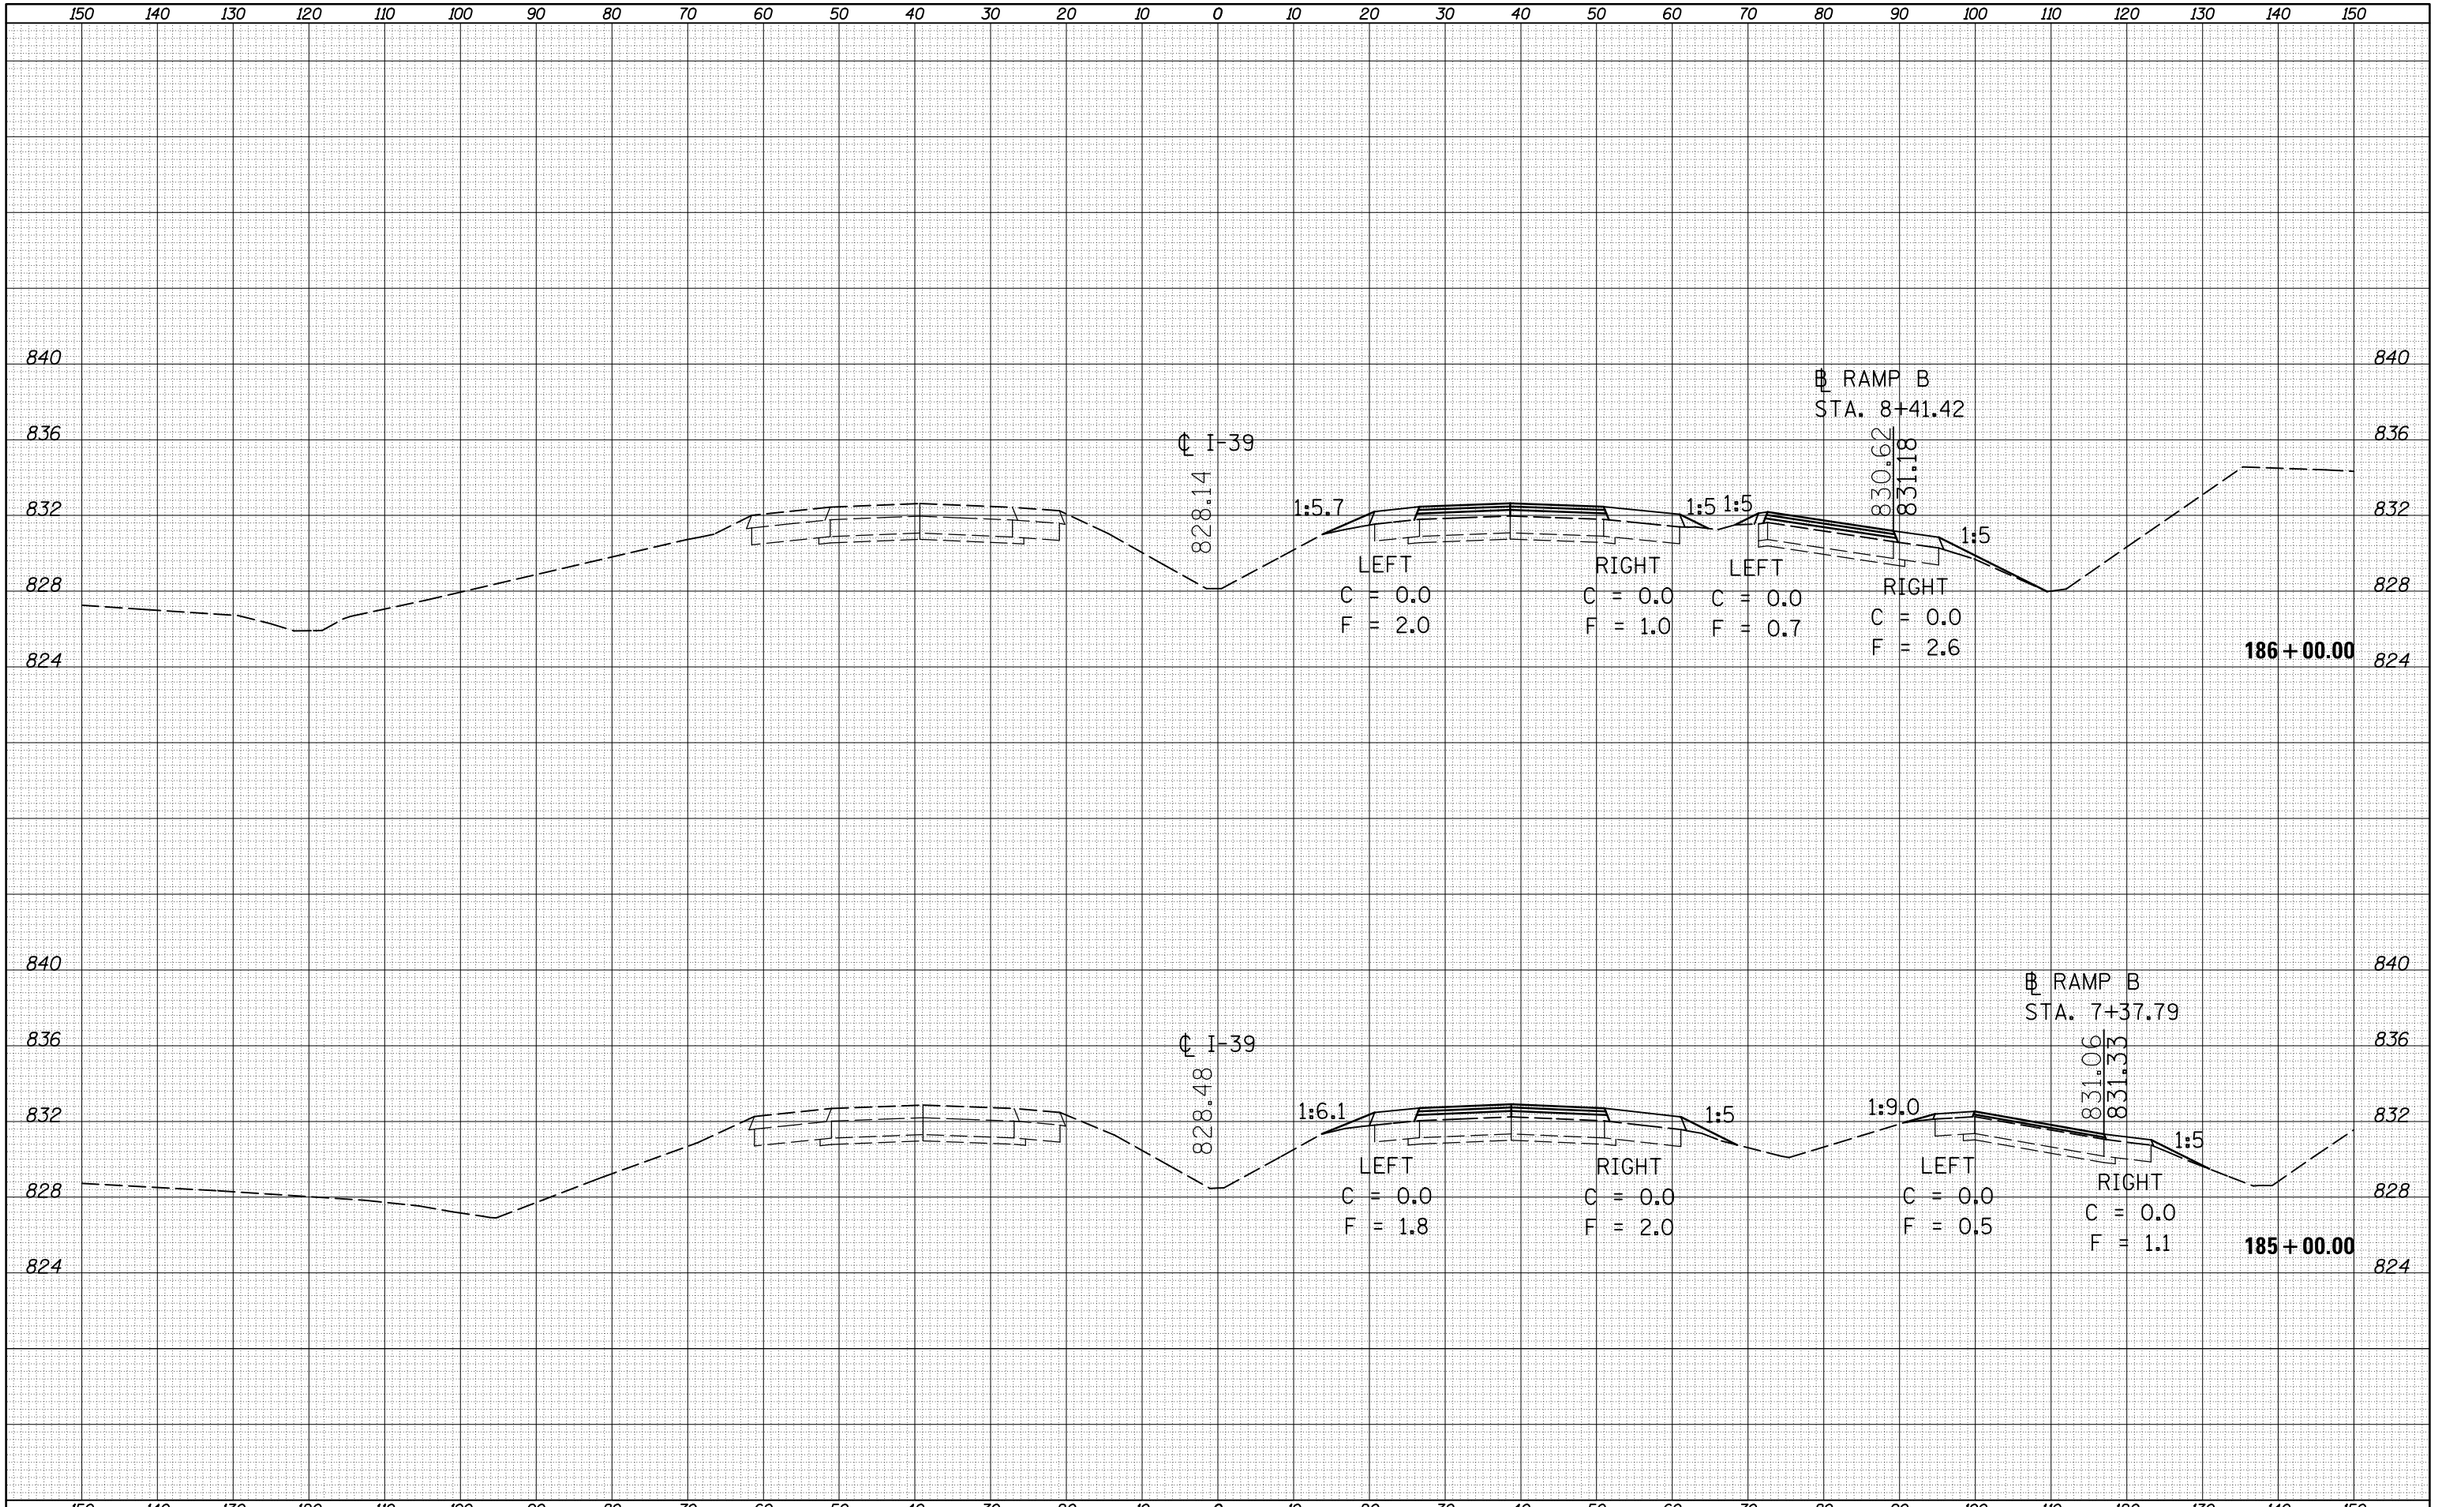

FILE NAME = c:\pw_work\pwidot\bergaej\d0373050\D570A28-SHT-XS-139_Location_1.dgn	USER NAME = bergaej	DESIGNED -	REVISED -
		DRAWN -	REVISED -
$MODELNAME$	PLOT SCALE = 20.0000 ' / in.	CHECKED -	REVISED -
	PLOT DATE = 3/18/2014	DATE -	REVISED -

STATE OF ILLINOIS
DEPARTMENT OF TRANSPORTATION

CROSS SECTIONS
I-39

SCALE: | SHEET 15 OF 39 SHEETS | STA. 185+00 | TO STA. 186+00

F.A.I. RTE.	SECTION	COUNTY	TOTAL SHEETS	SHEET NO.
39	57(2,3)R	McLean	214	158
		CONTRACT NO. 70A28		
	ILLINOIS FED. AID PROJECT			