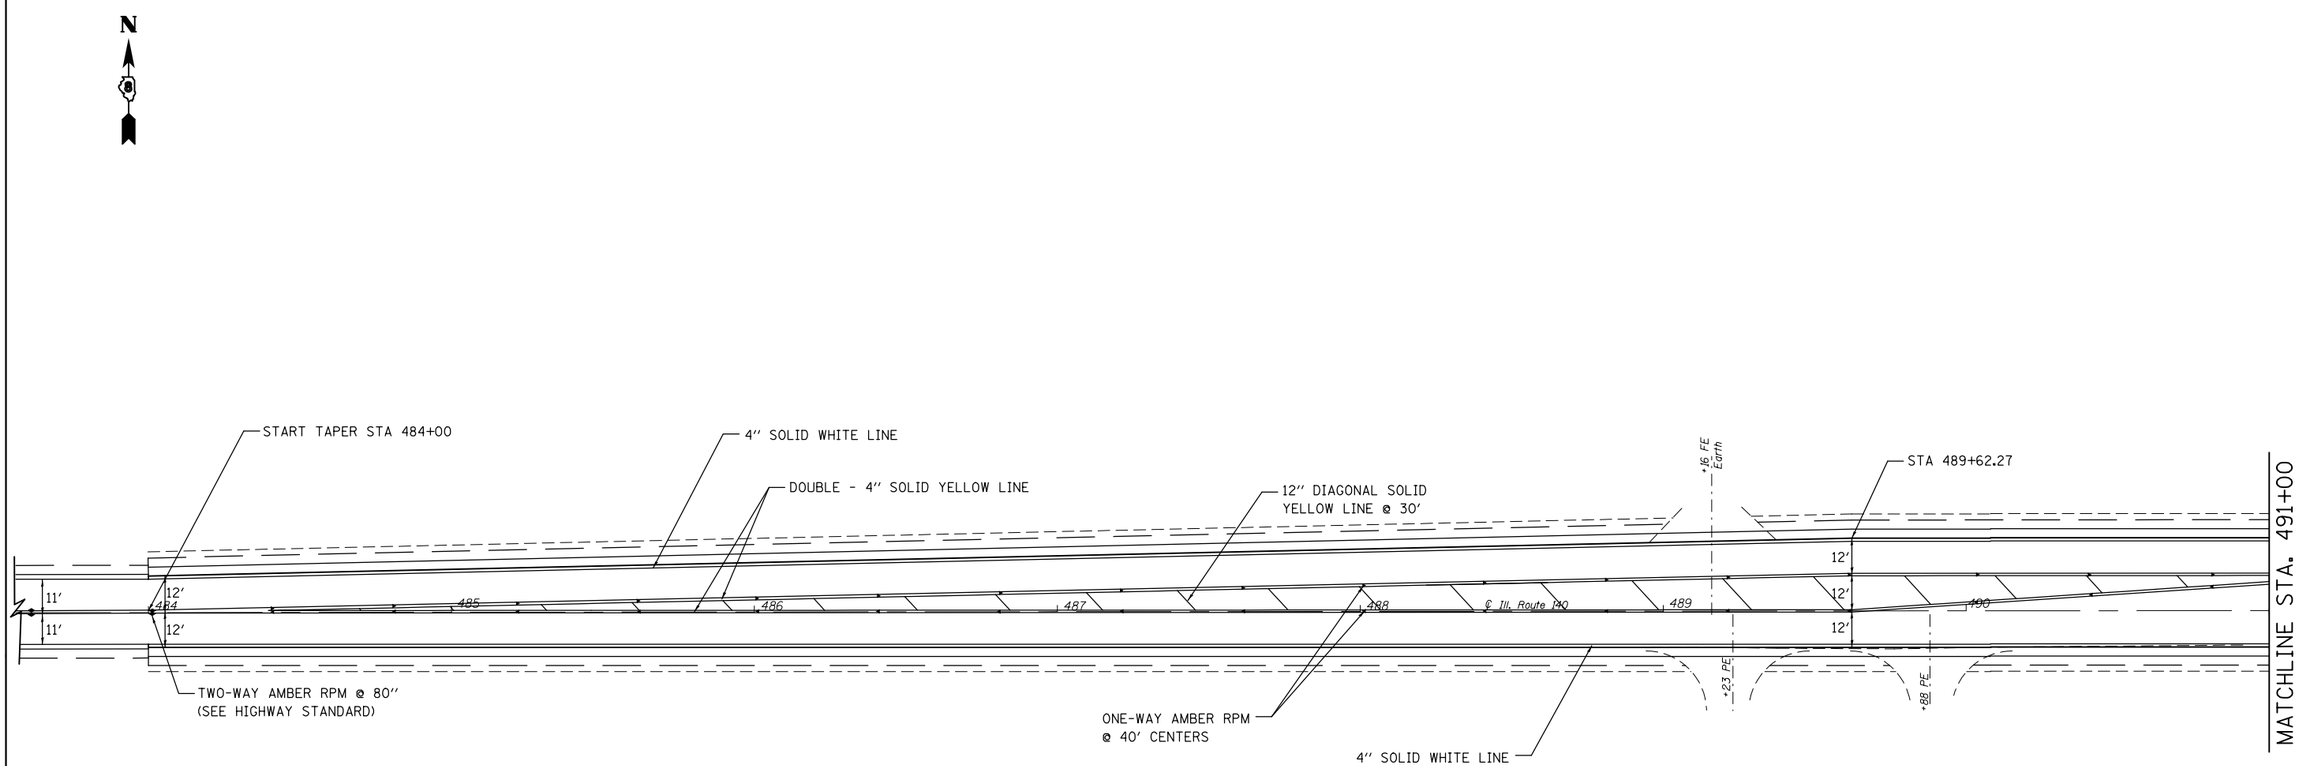

RAISED REFLECTIVE PAVEMENT MARKERS

- ◂ ONE-WAY AMBER MARKER
- ♦ TWO-WAY AMBER MARKER
- ◃ ONE-WAY CRYSTAL MARKER

NOT TO SCALE

FILE NAME = c:\pw_work\pwidot\burnsideem\d0351326\d876g58-sht-plan.dgn	USER NAME = burnsideem	DESIGNED -	REVISED -	STATE OF ILLINOIS DEPARTMENT OF TRANSPORTATION	PAVEMENT MARKING DETAIL INTERSECTION IL 140 AND IL 159			F.A.P. RTE.	SECTION	COUNTY	TOTAL SHEETS / SHEET NO.
		DRAWN -	REVISED -					785	(133,134,135)RS-4	MADISON	28 / 12
	PLOT SCALE = 100.0000 '/ in.	CHECKED -	REVISED -							CONTRACT NO. 76G58	
	PLOT DATE = 3/20/2014	DATE -	REVISED -		SCALE:	SHEET NO. OF SHEETS	STA. TO STA.	FED. ROAD DIST. NO.	ILLINOIS	FED. AID PROJECT	