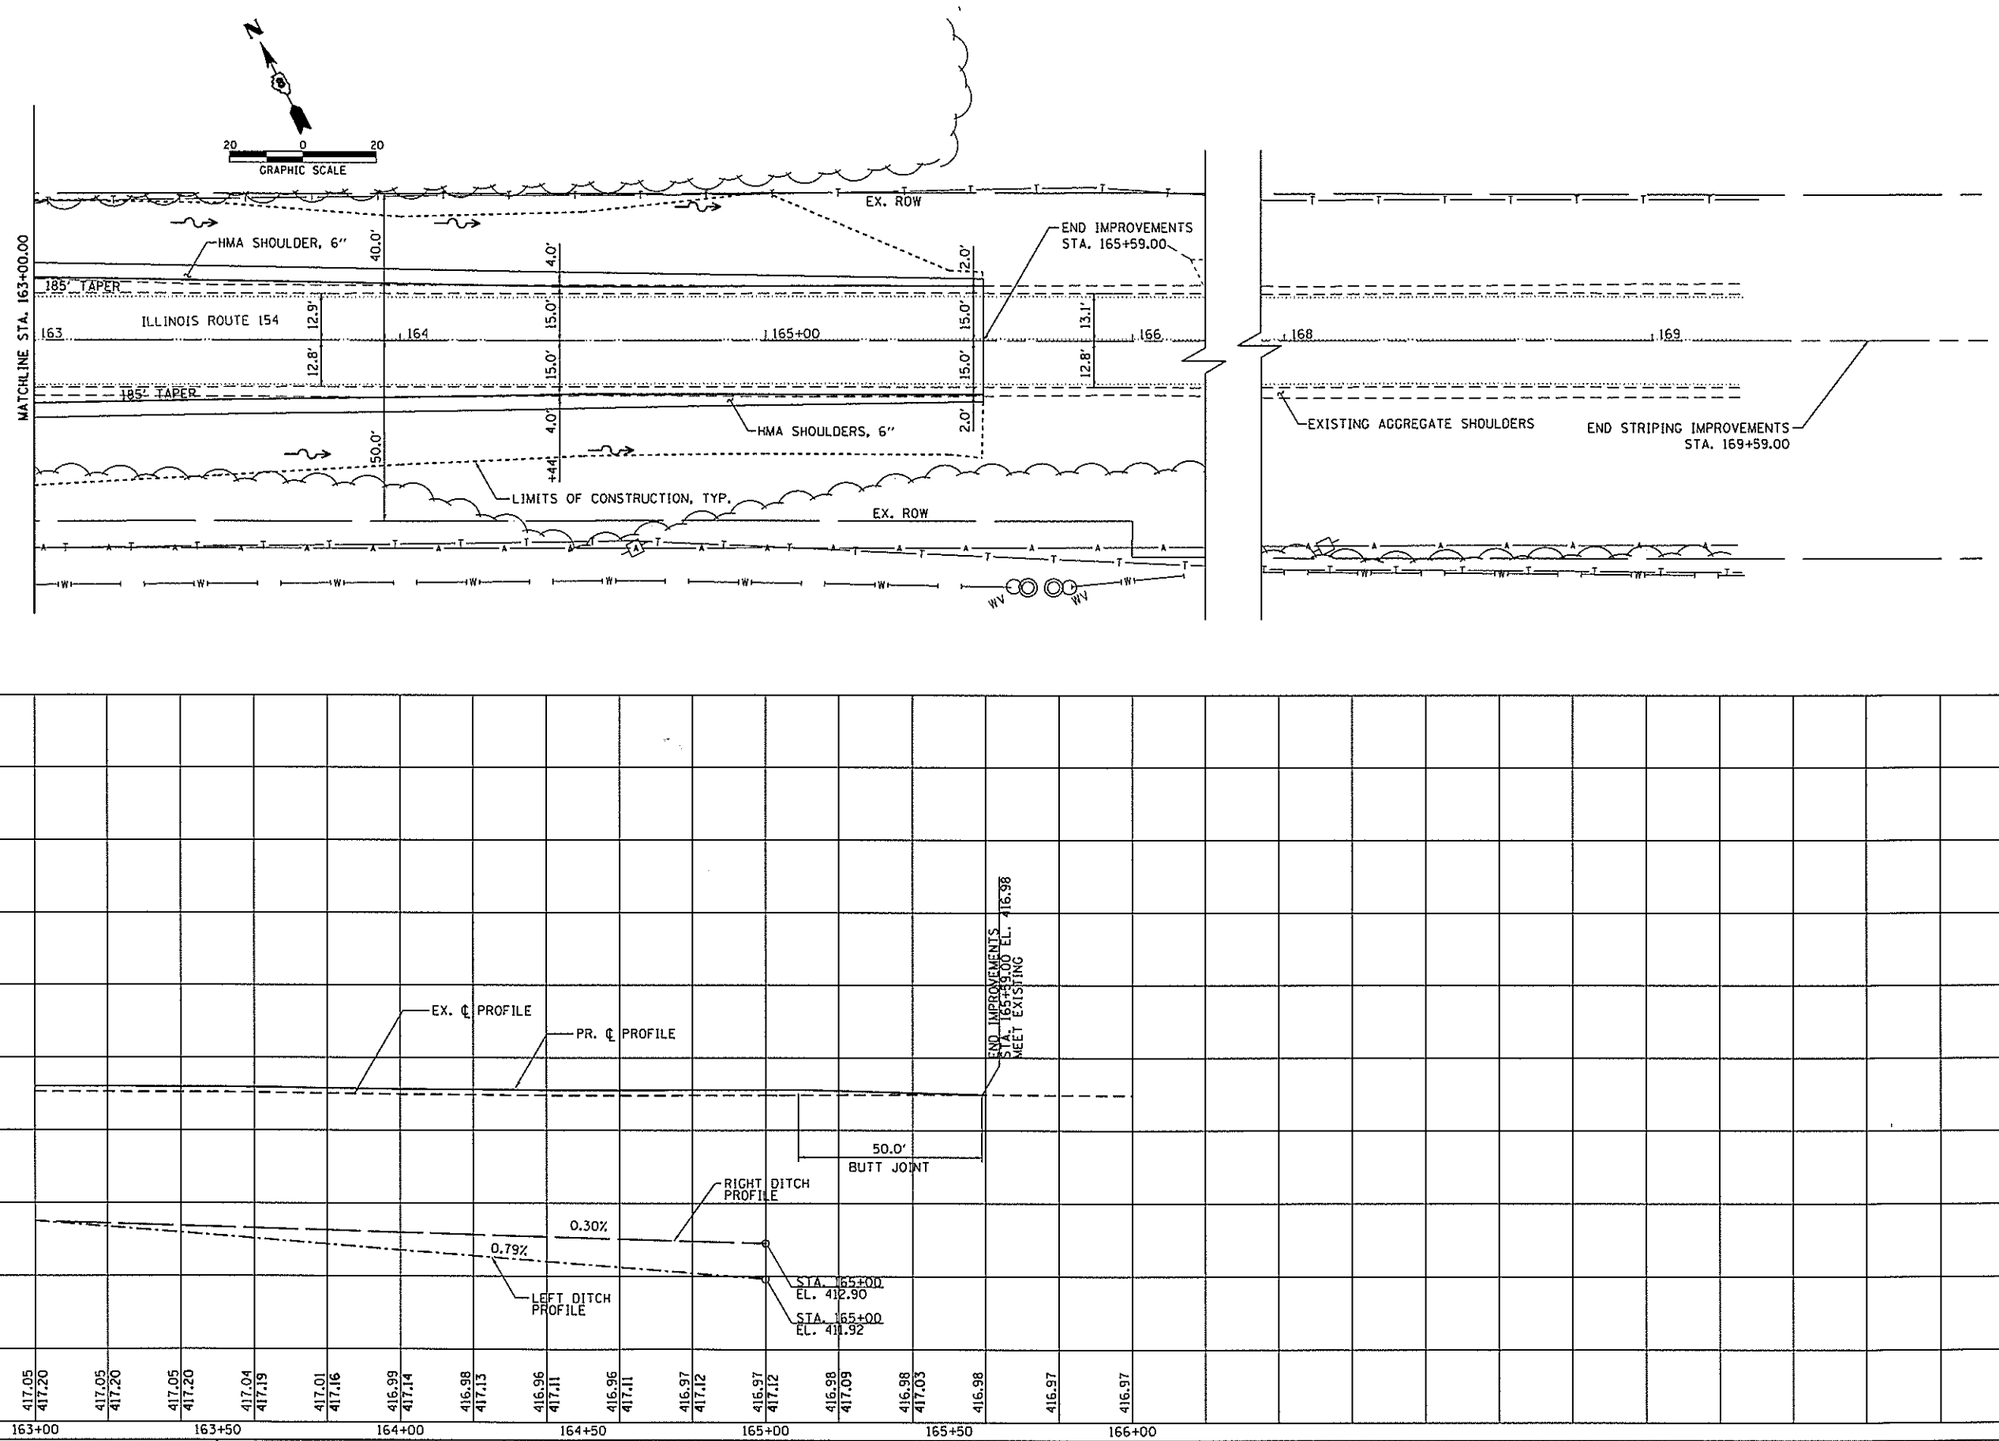

PLAN	BY	DATE
NOTE BOOK NO.	SURVEYED / PLOTTED / ALIGNMENT CHECKED / RIT. OF WAY CHECKED / 1200' TILE MARK	

PROFILE	BY	DATE
NOTE BOOK NO.	SURVEYED / PLOTTED / GRADES CHECKED / B.M. NOTED / STRUCTURE NOTATIONS CHKD	

DRIVER = jn:\bentley8i\Print\PrintOrganizer\ILDOT\ILDOT.pdf.bwsettcfg
FILE NAME = X:\CHI\IE\28111\11804-18\CAD\drawings to 1001\0876078-sht-plangrf-3.DGN

Foth
Foth Infrastructure & Environment, LLC

USER NAME = jdkl	DESIGNED - JGG	REVISED -
PRINTER =	DRAWN - MSJ	REVISED -
PLOT SCALE = 40.0000 ' / in.	CHECKED - MJB	REVISED -
PLOT DATE = 3/19/2014	DATE - 3-18-14	REVISED -

STATE OF ILLINOIS
DEPARTMENT OF TRANSPORTATION

PLAN AND PROFILE – IL RTE 154

SCALE: 1"=20' | SHEET 3 OF 3 SHEETS | STA. 163+00.00 TO STA. 166+00.00

F.A.P. RTE.	SECTION	COUNTY	TOTAL SHEETS	SHEET NO.
329	125-1	RANDOLPH	20	11

CONTRACT NO. 76G70

ILLINOIS FED. AID PROJECT