


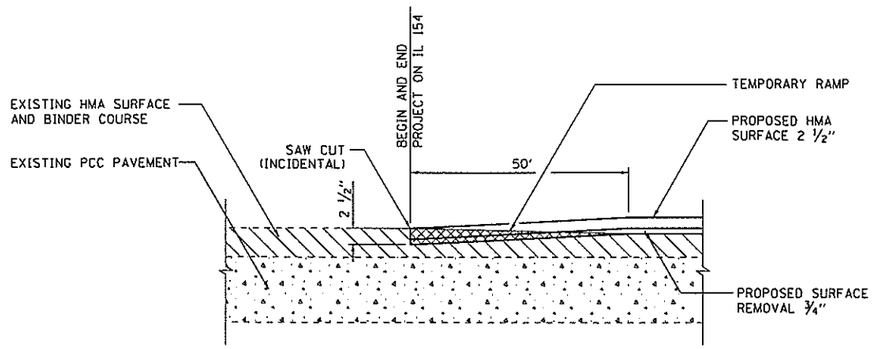


## MILLING /BUTT JOINT DETAILS

DRIVER = inBentley8i\Print\Printorganizer\ILDOT\ILDOT.pdf.pwplcfg
FILE NAME = K:\CHIEF2011\11684-18\CAD\drawings to IDOT\A0976279-misc details.dgn

Foth
Foth Infrastructure & Environment, LLC

| | | | |
|---|---|---|---|
| USER NAME = jdk1 | DESIGNED - JGG | REVISED - | |
| PRINTER = | DRAWN - MSJ | REVISED - | |
| PLOT SCALE = 2.00 ' / in. | CHECKED - MJB | REVISED - | |
| PLOT DATE = 3/19/2014 | DATE - 3-18-14 | REVISED - | |

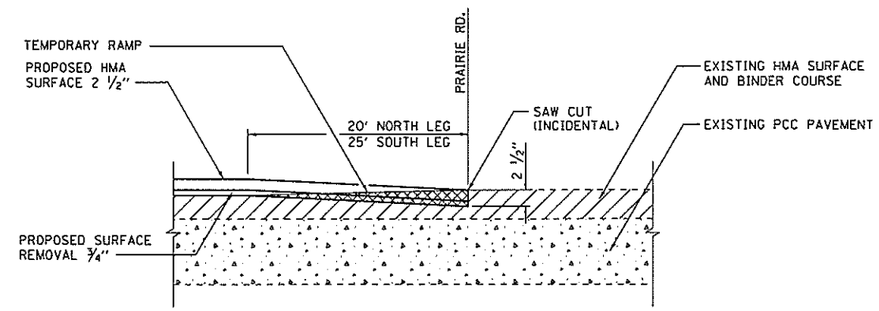STATE OF ILLINOIS
DEPARTMENT OF TRANSPORTATION

MISCELLANEOUS DETAILS

SCALE: NTS | SHEET NO. 1 OF 1 SHEETS | STA. | TO STA.

| F.A.P RTE. | SECTION | COUNTY | TOTAL SHEETS | SHEET NO. |
|---|---|---|---|---|
| 329 | 125-I | RANDOLPH | 20 | 16 |

CONTRACT NO. 76G70

ILLINOIS FED. AID PROJECT