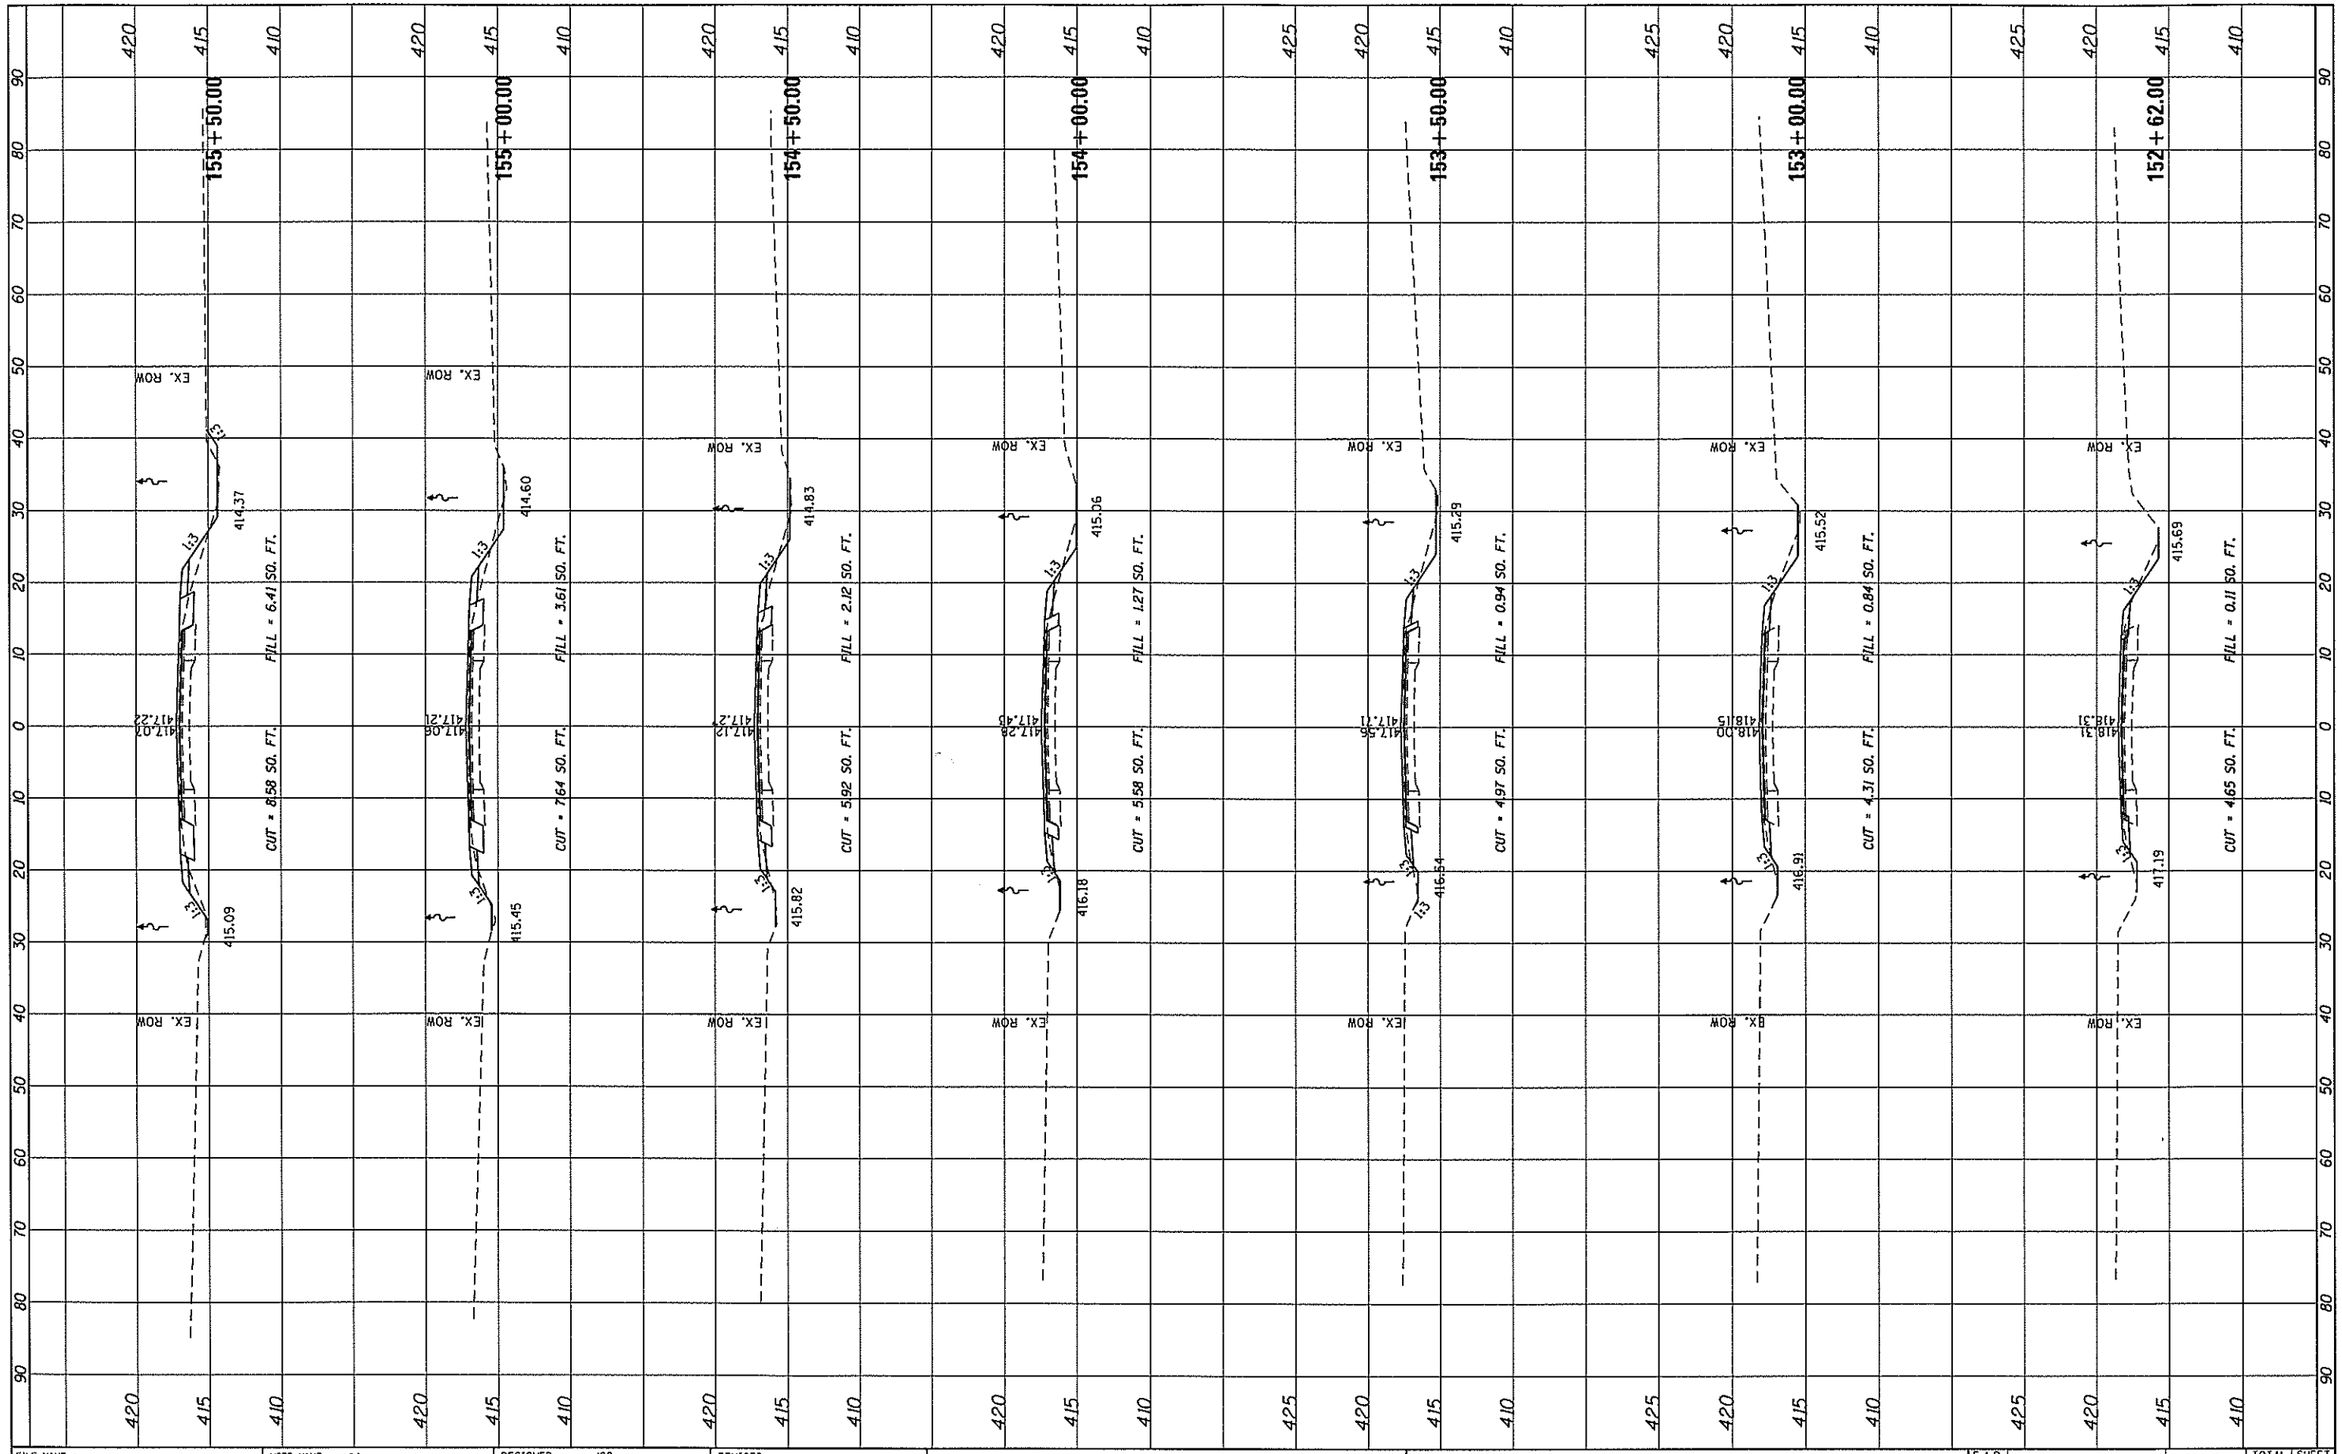

FINAL SURVEY	BY	DATE
SURVEYED		
PLOTTED		
NOTE BOOK TEMPLATE		
AREAS		
AREAS CHECKED		
NO.		

ORIGINAL SURVEY	BY	DATE
SURVEYED		
PLOTTED		
NOTE BOOK TEMPLATE		
AREAS		
AREAS CHECKED		
NO.		

FILE NAME = X:\CH\IE\2011\111004-18\CAD\drawings to IDOT\D87\76G70-sht-xsht.dgn	USER NAME = jdk1	DESIGNED - JGG	REVISED -
		DRAWN - MSJ	REVISED -
	PLOT SCALE = 20.00 ' / in.	CHECKED - MJB	REVISED -
$MODELNAME$	PLOT DATE = 3/19/2014	DATE - 3/18/2014	REVISED -

STATE OF ILLINOIS
DEPARTMENT OF TRANSPORTATION

CROSS SECTION – IL RTE 154

SCALE: | SHEET 1 OF 4 SHEETS | STA. 152+62.00 TO STA. 155+50.00

F.A.P RTE.	SECTION	COUNTY	TOTAL SHEETS	SHEET NO.
154	125-1	RANDOLPH	20	17
		CONTRACT NO. 76G70		
		ILLINOIS FED. AID PROJECT		